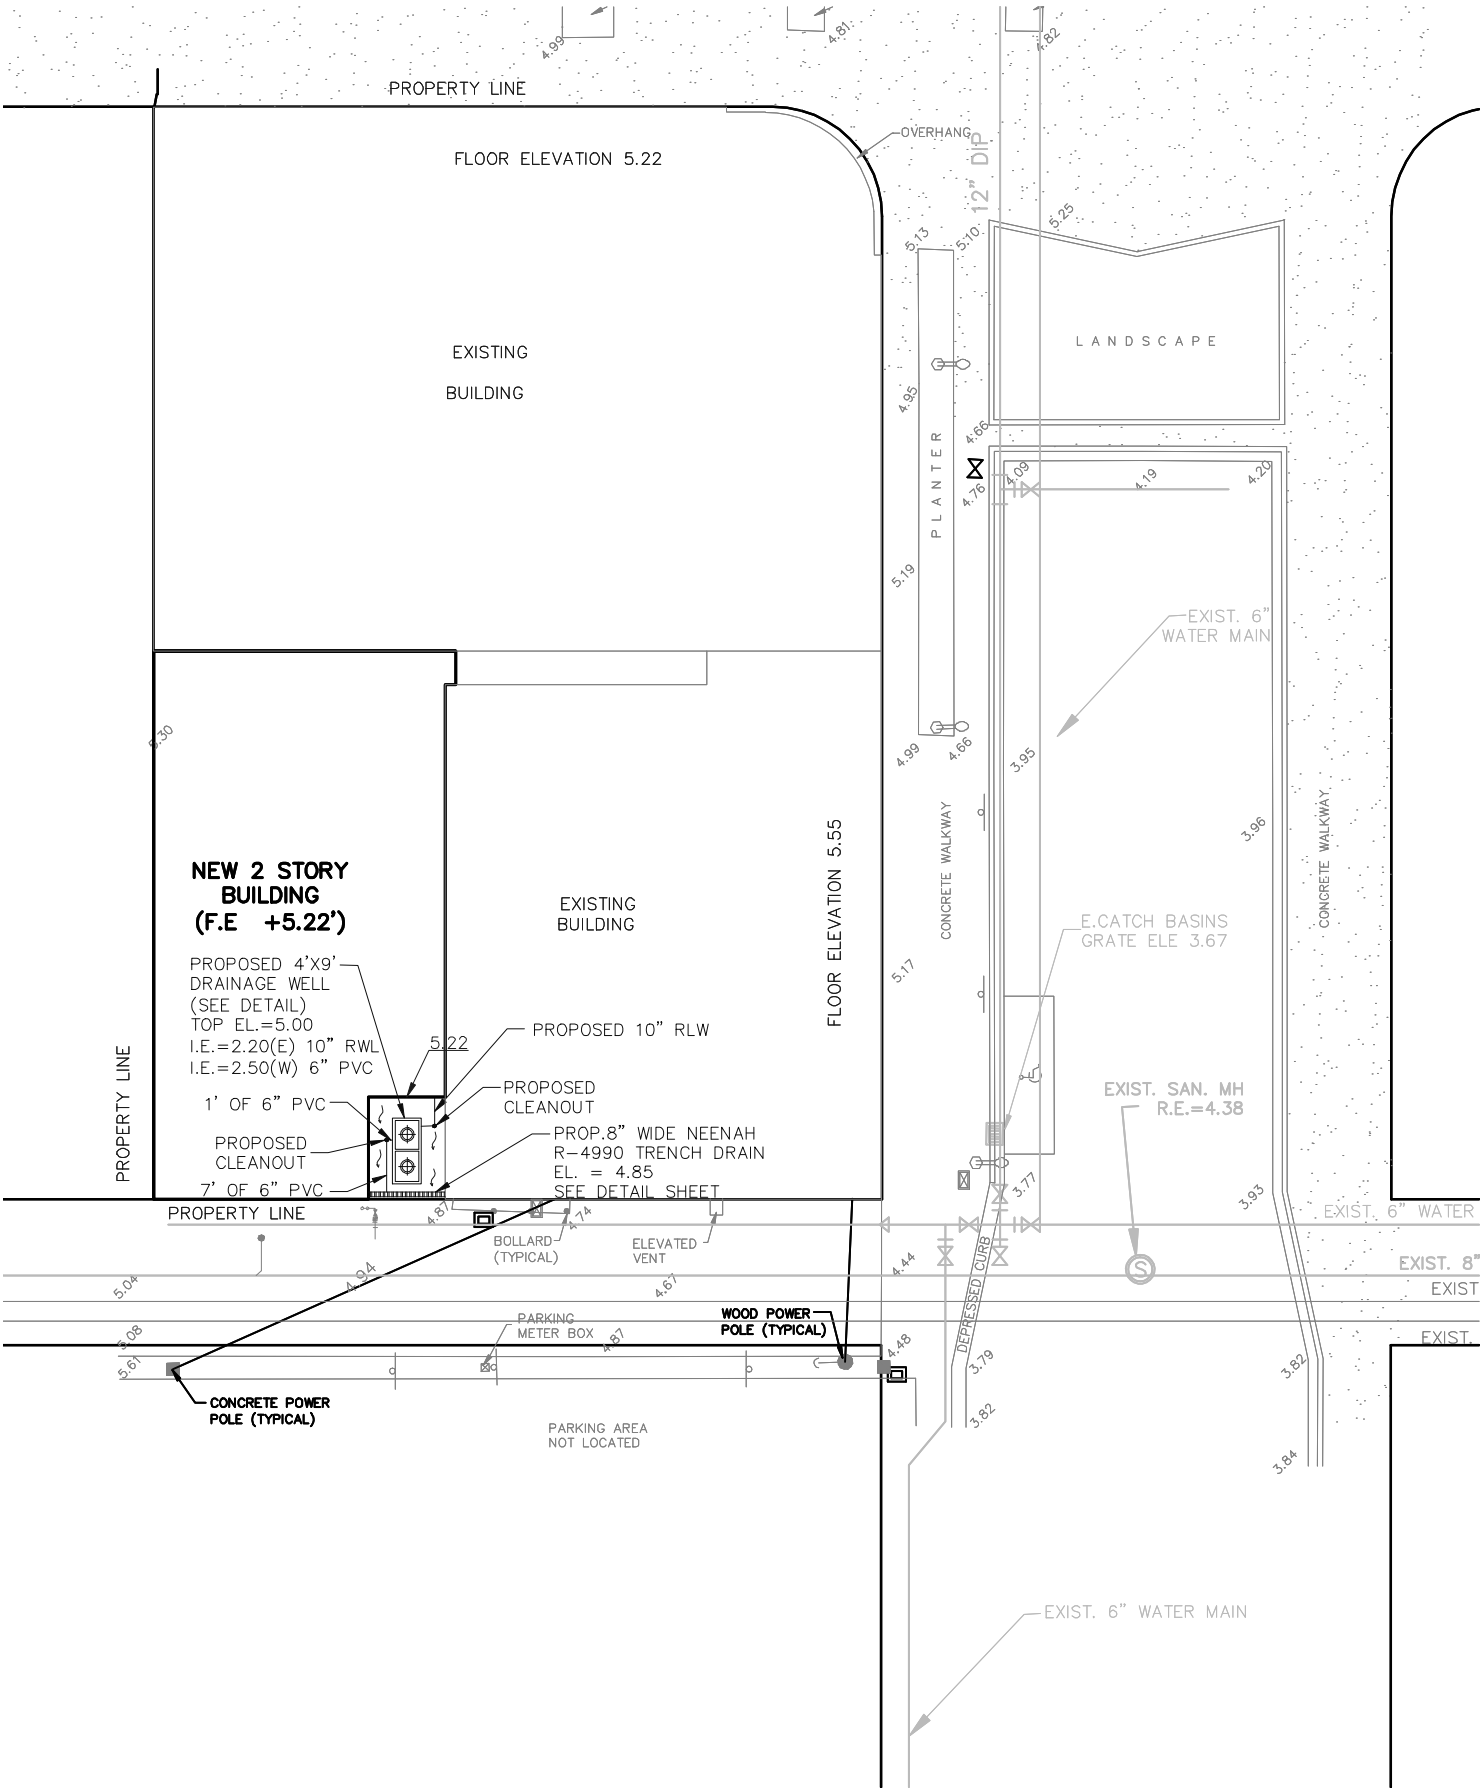
PROPERTY LINE
FLOOR ELEVATION 5.22
OVERHANG
12" DIP
EXISTING
BUILDING
LANDSCAPE
PLANTER
EXIST. 6"
WATER MAIN
NEW 2 STORY
BUILDING
(F.E +5.22')
EXISTING
BUILDING
FLOOR ELEVATION 5.55
CONCRETE WALKWAY
CONCRETE WALKWAY
E.CATCH BASINS
GRATE ELE 3.67
PROPOSED 4'X9'
DRAINAGE WELL
(SEE DETAIL)
TOP EL.=5.00
I.E.=2.20(E) 10" RWL
I.E.=2.50(W) 6" PVC
5.22
PROPOSED 10" RLW
PROPOSED
CLEANOUT
1' OF 6" PVC
PROPOSED
CLEANOUT
7' OF 6" PVC
PROP.8" WIDE NEENAH
R-4990 TRENCH DRAIN
EL. = 4.85
SEE DETAIL SHEET
PROPERTY LINE
PROPERTY LINE
EXIST. SAN. MH
R.E.=4.38
EXIST. 6" WATER
EXIST. 8"
EXIST
EXIST.
BOLLARD
(TYPICAL)
ELEVATED
VENT
PARKING
METER BOX
WOOD POWER
POLE (TYPICAL)
DEPRESSED CURB
CONCRETE POWER
POLE (TYPICAL)
PARKING AREA
NOT LOCATED
EXIST. 6" WATER MAIN