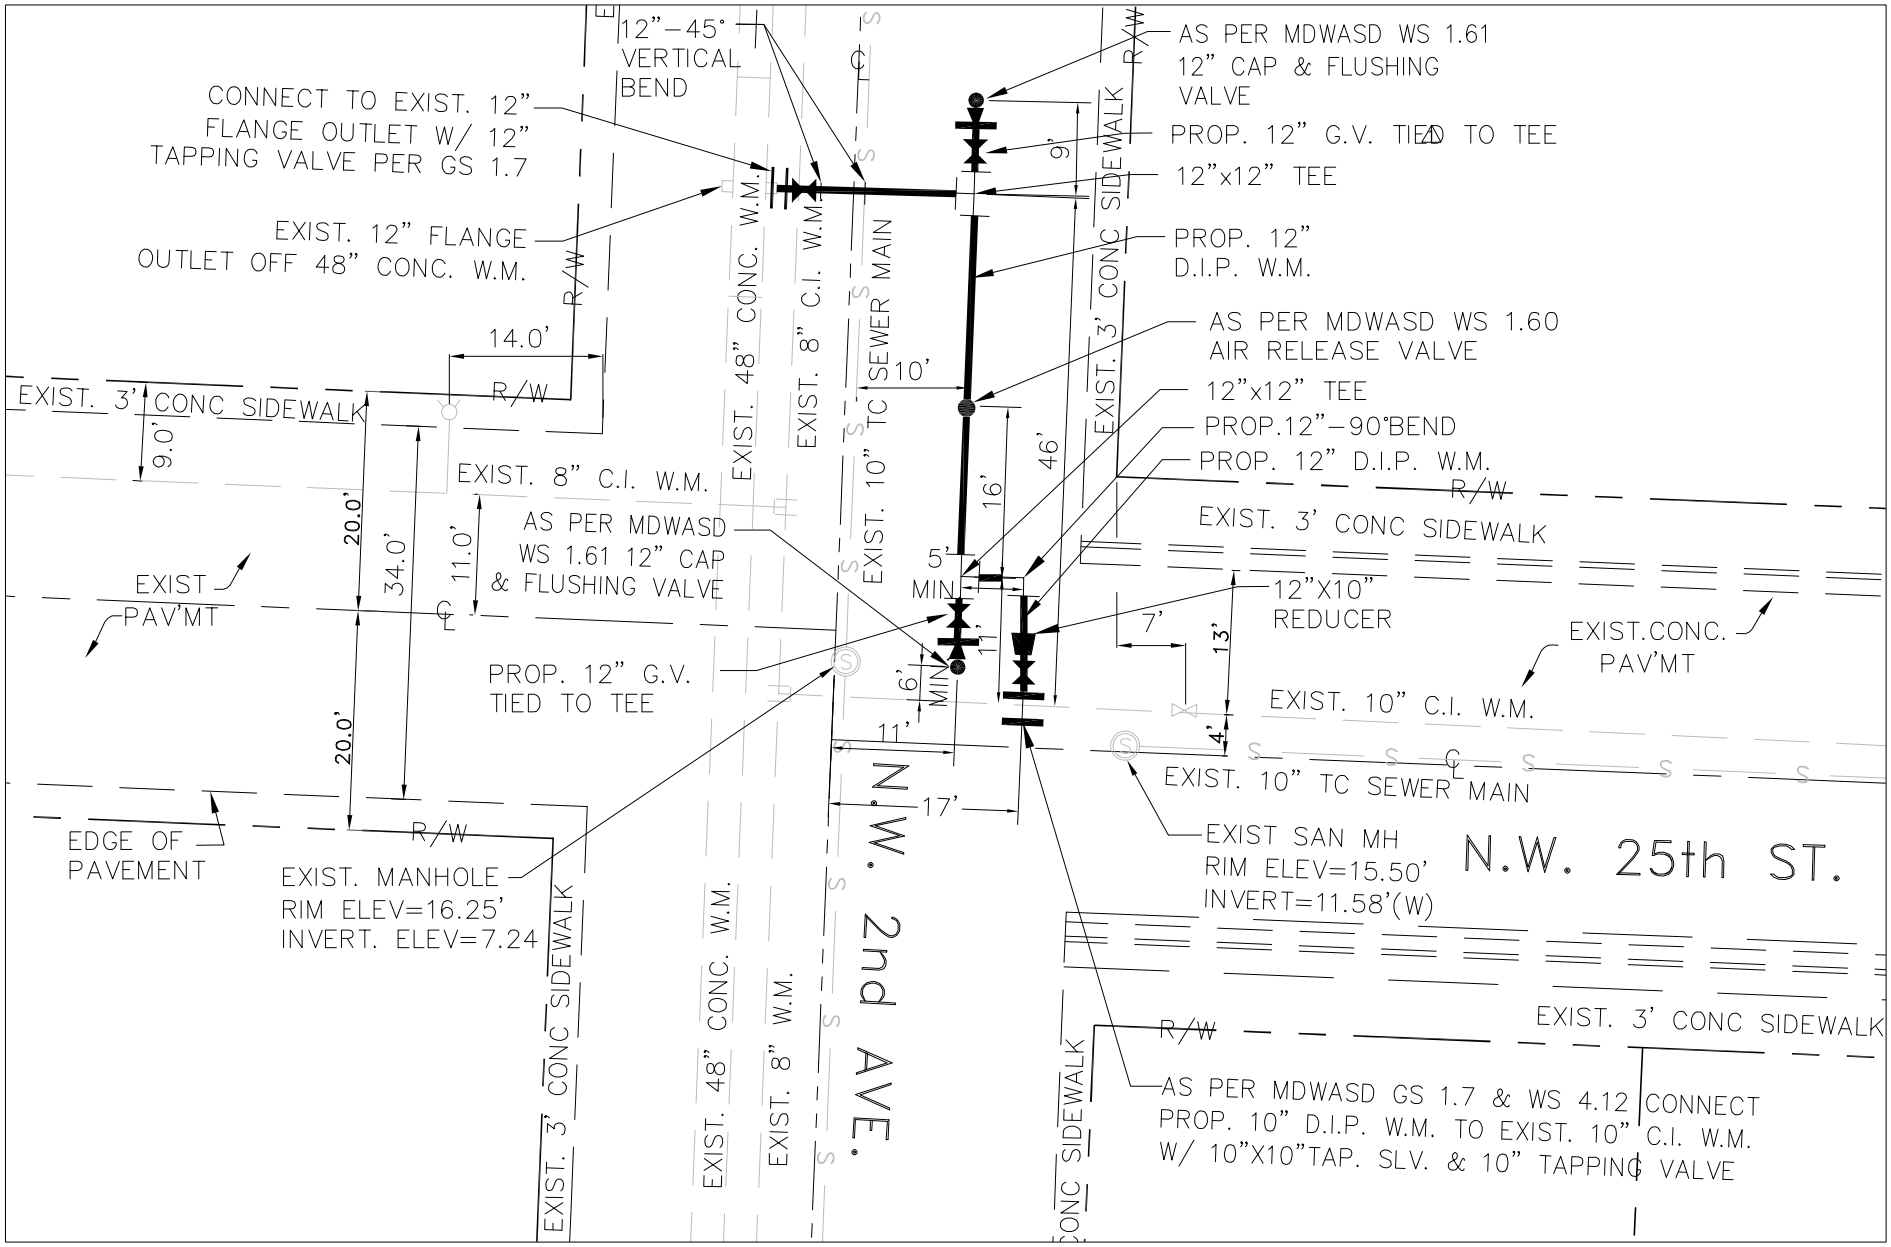

DETAIL PLAN

SCALE 1"=10'