N

SCALE: 1"=20'

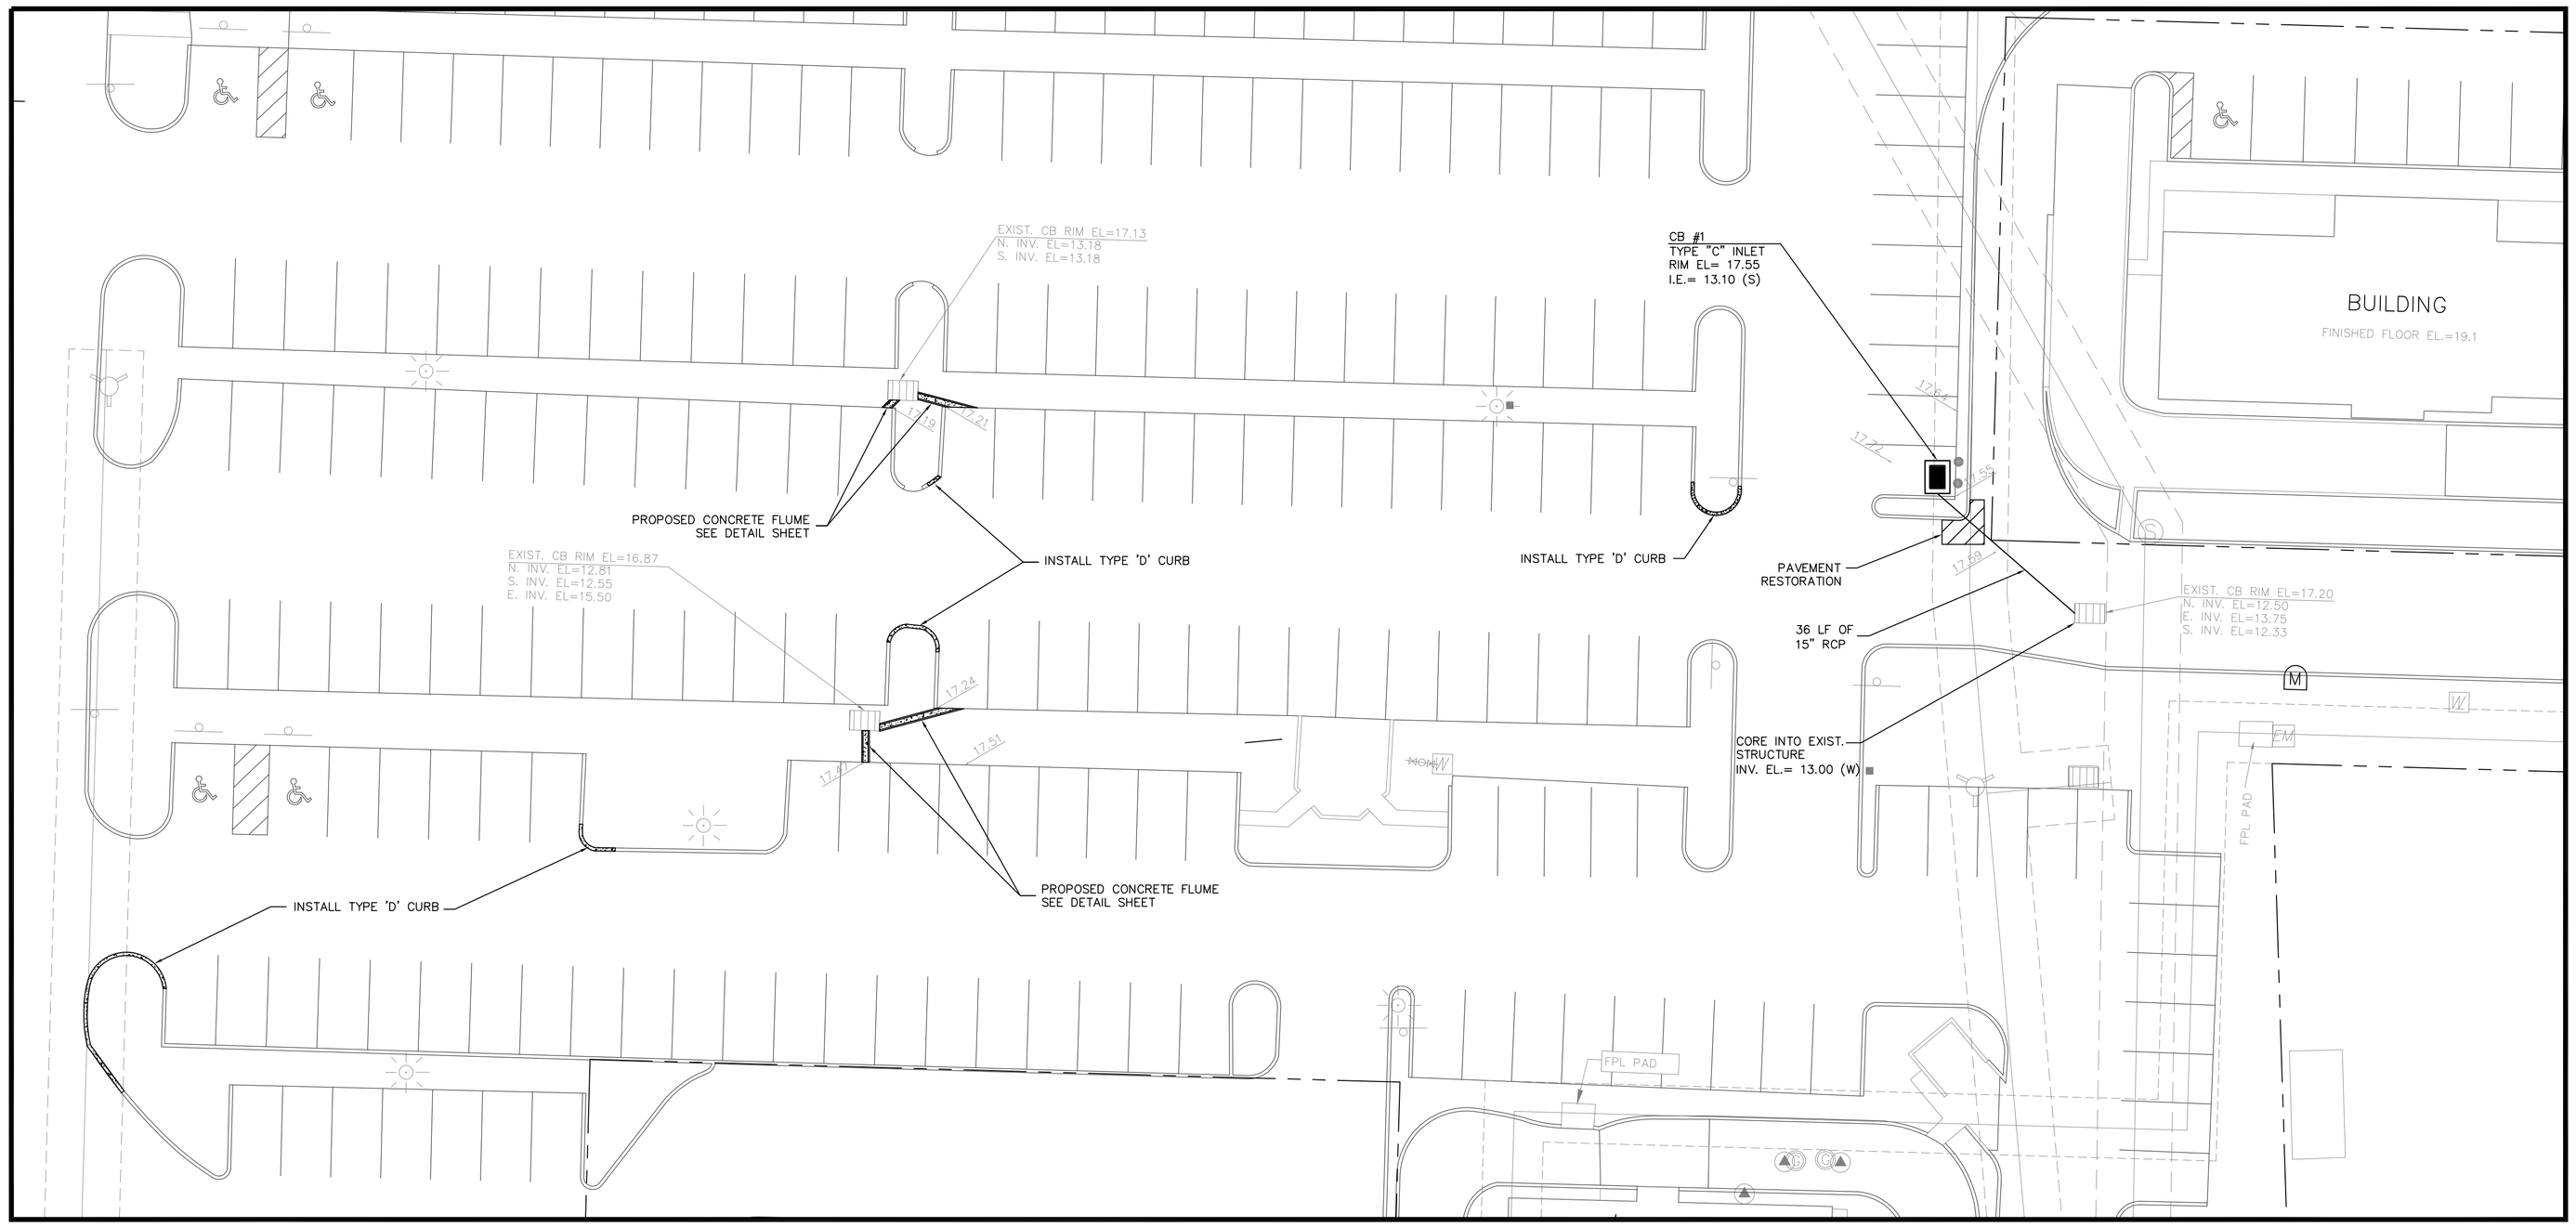

LEGEND

- EXISTING ELEVATION (17.24)
- PROPOSED ELEVATION (18.00)
- PAVEMENT RESTORATION
- PROP. CATCH BASIN (INLET)
- CONCRETE

PGD NOTES:

1. CONTRACTOR TO SPRAY TACK COAT OVER EXISTING ASPHALT PRIOR TO RE-STRIPING. SEE SHEETS C-6 TO C-11 FOR PAVEMENT STRIPING.

Call 48 hours before you dig in Florida
It's the Law!
1-800-432-4770
FP&L (305) 347-3900
Sunshine State One Call of Florida, Inc.

MR	06/01/07					
DESIGNED BY	DATE					
MM	06/01/07					
DRAWN BY	DATE					
RR	06/01/07					
CHECKED BY	DATE					
RR	06/01/07					
APPROVED BY	DATE	No.	DATE	BY	APP.	REVISIONS

VILLAGE ROYALE CENTER

ROYAL PALM BEACH , FLORIDA

RE ROSS ENGINEERING, INC.
10400 GRIFFIN ROAD, SUITE 206
COOPER CITY, FLORIDA 33328
(954) 680-2730 (954) 680-2732 FAX
CERTIFICATE OF AUTHORIZATION No. 9808

ROBERT J. ROSS, P.E.
FLORIDA P.E. No. 59485
DATE: 01/25/2008

PAVING, GRADING, AND DRAINAGE (1 0F 3)

SCALE: 1"=20'

SHEET No. C-3 OF 12