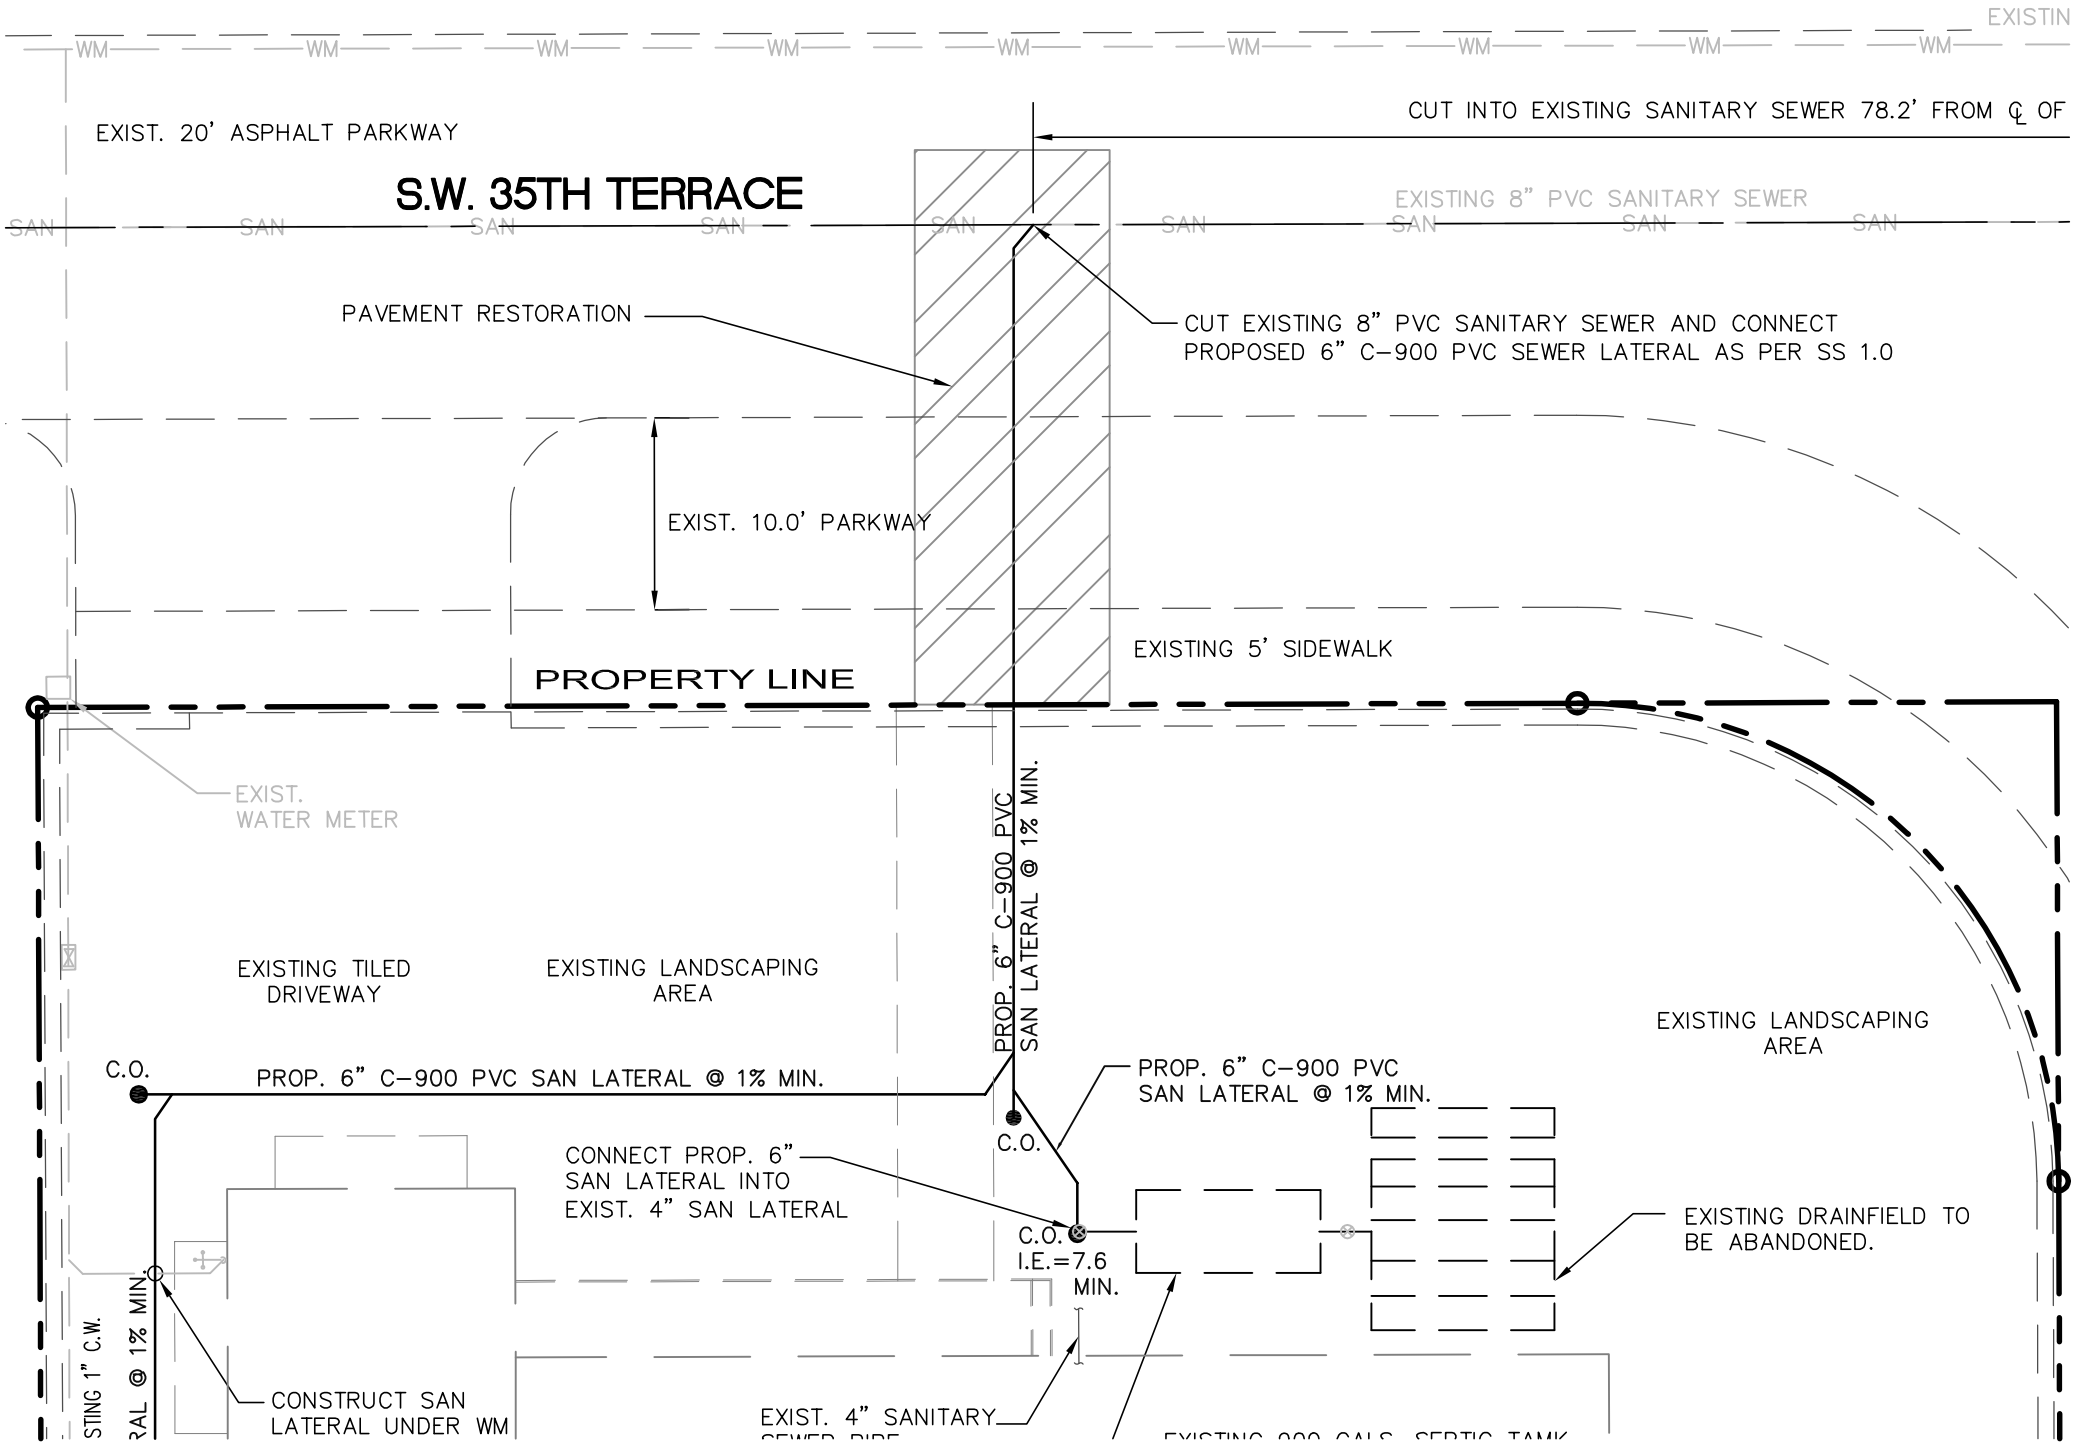
EXISTIN
WM
EXIST. 20' ASPHALT PARKWAY
CUT INTO EXISTING SANITARY SEWER 78.2' FROM ℄ OF
S.W. 35TH TERRACE
EXISTING 8" PVC SANITARY SEWER
SAN
PAVEMENT RESTORATION
CUT EXISTING 8" PVC SANITARY SEWER AND CONNECT
PROPOSED 6" C-900 PVC SEWER LATERAL AS PER SS 1.0
EXIST. 10.0' PARKWAY
EXISTING 5' SIDEWALK
PROPERTY LINE
EXIST.
WATER METER
PROP. 6" C-900 PVC
SAN LATERAL @ 1% MIN.
EXISTING TILED
DRIVEWAY
EXISTING LANDSCAPING
AREA
EXISTING LANDSCAPING
AREA
C.O.
PROP. 6" C-900 PVC SAN LATERAL @ 1% MIN.
PROP. 6" C-900 PVC
SAN LATERAL @ 1% MIN.
C.O.
CONNECT PROP. 6"
SAN LATERAL INTO
EXIST. 4" SAN LATERAL
C.O.
I.E.=7.6
MIN.
EXISTING DRAINFIELD TO
BE ABANDONED.
STING 1" C.W.
RAL @ 1% MIN.
CONSTRUCT SAN
LATERAL UNDER WM
EXIST. 4" SANITARY