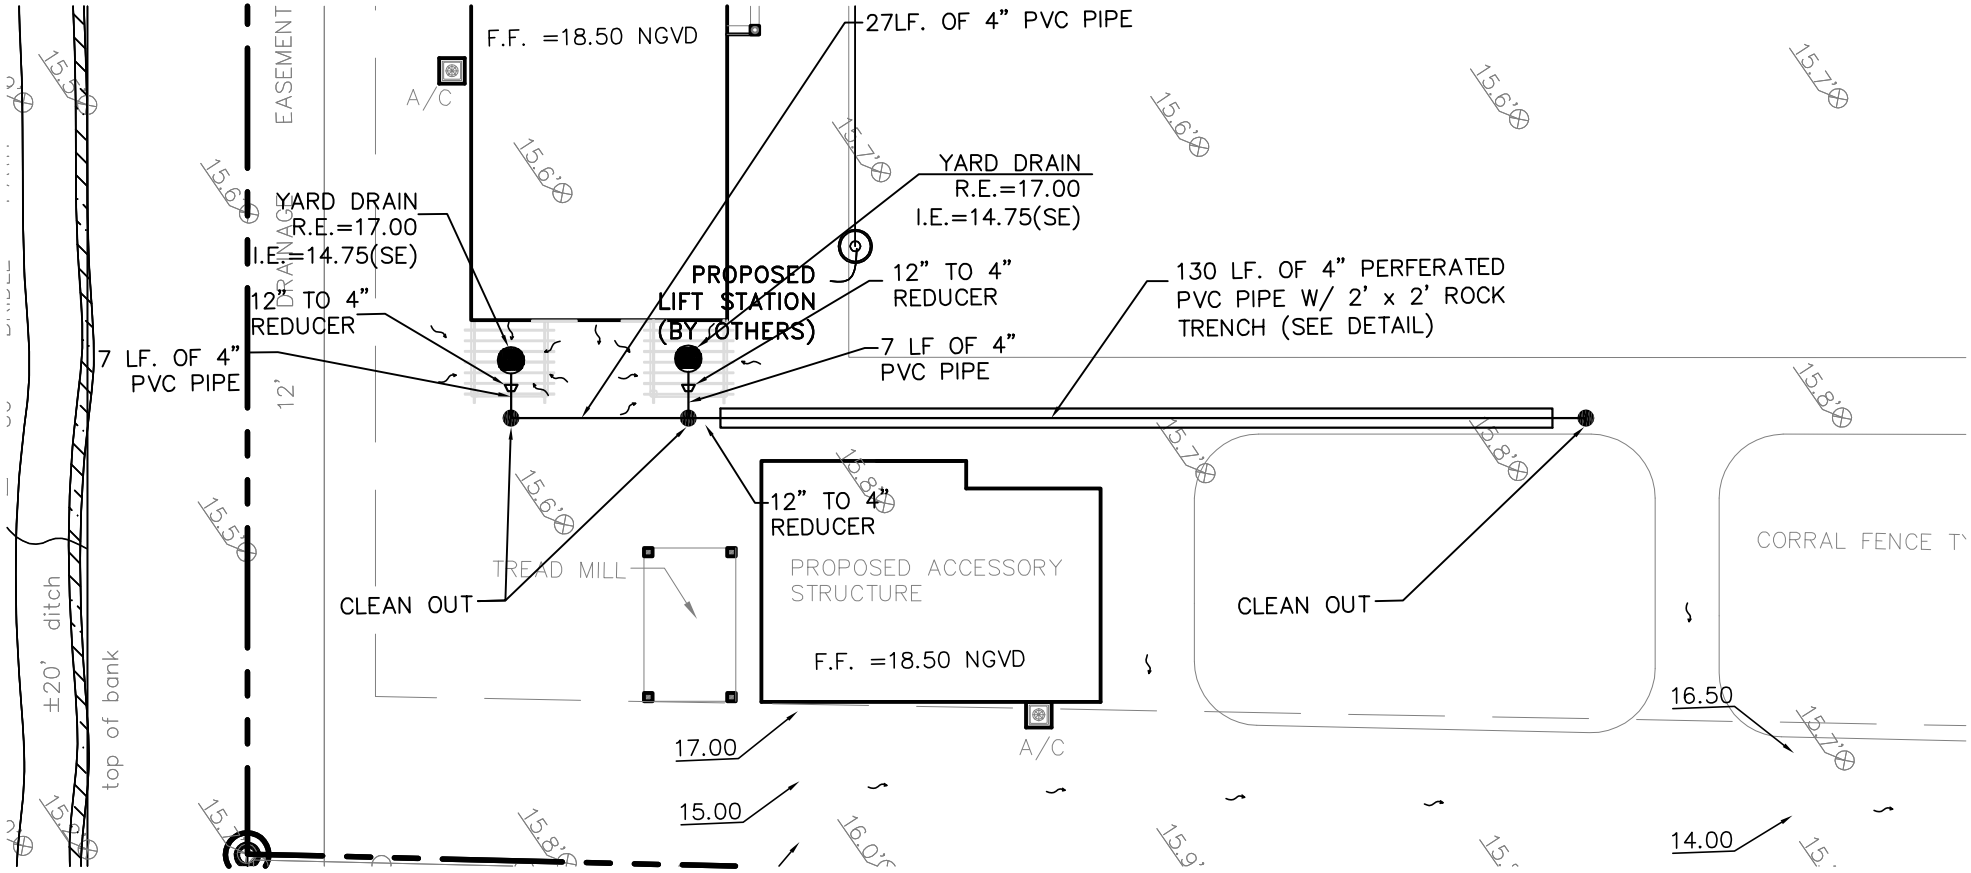
F.F. =18.50 NGVD
27LF. OF 4" PVC PIPE
A/C
EASEMENT
DRAINAGE
12'
YARD DRAIN
R.E.=17.00
I.E.=14.75(SE)
YARD DRAIN
R.E.=17.00
I.E.=14.75(SE)
PROPOSED
LIFT STATION
(BY OTHERS)
12" TO 4"
REDUCER
12" TO 4"
REDUCER
7 LF. OF 4"
PVC PIPE
7 LF OF 4"
PVC PIPE
130 LF. OF 4" PERFERATED
PVC PIPE W/ 2' x 2' ROCK
TRENCH (SEE DETAIL)
12" TO 4"
REDUCER
TREAD MILL
PROPOSED ACCESSORY
STRUCTURE
F.F. =18.50 NGVD
CLEAN OUT
CLEAN OUT
CORRAL FENCE T
A/C
17.00
15.00
16.50
14.00
±20' ditch
top of bank
15.6'
15.7'
15.8'
15.5'
16.0'