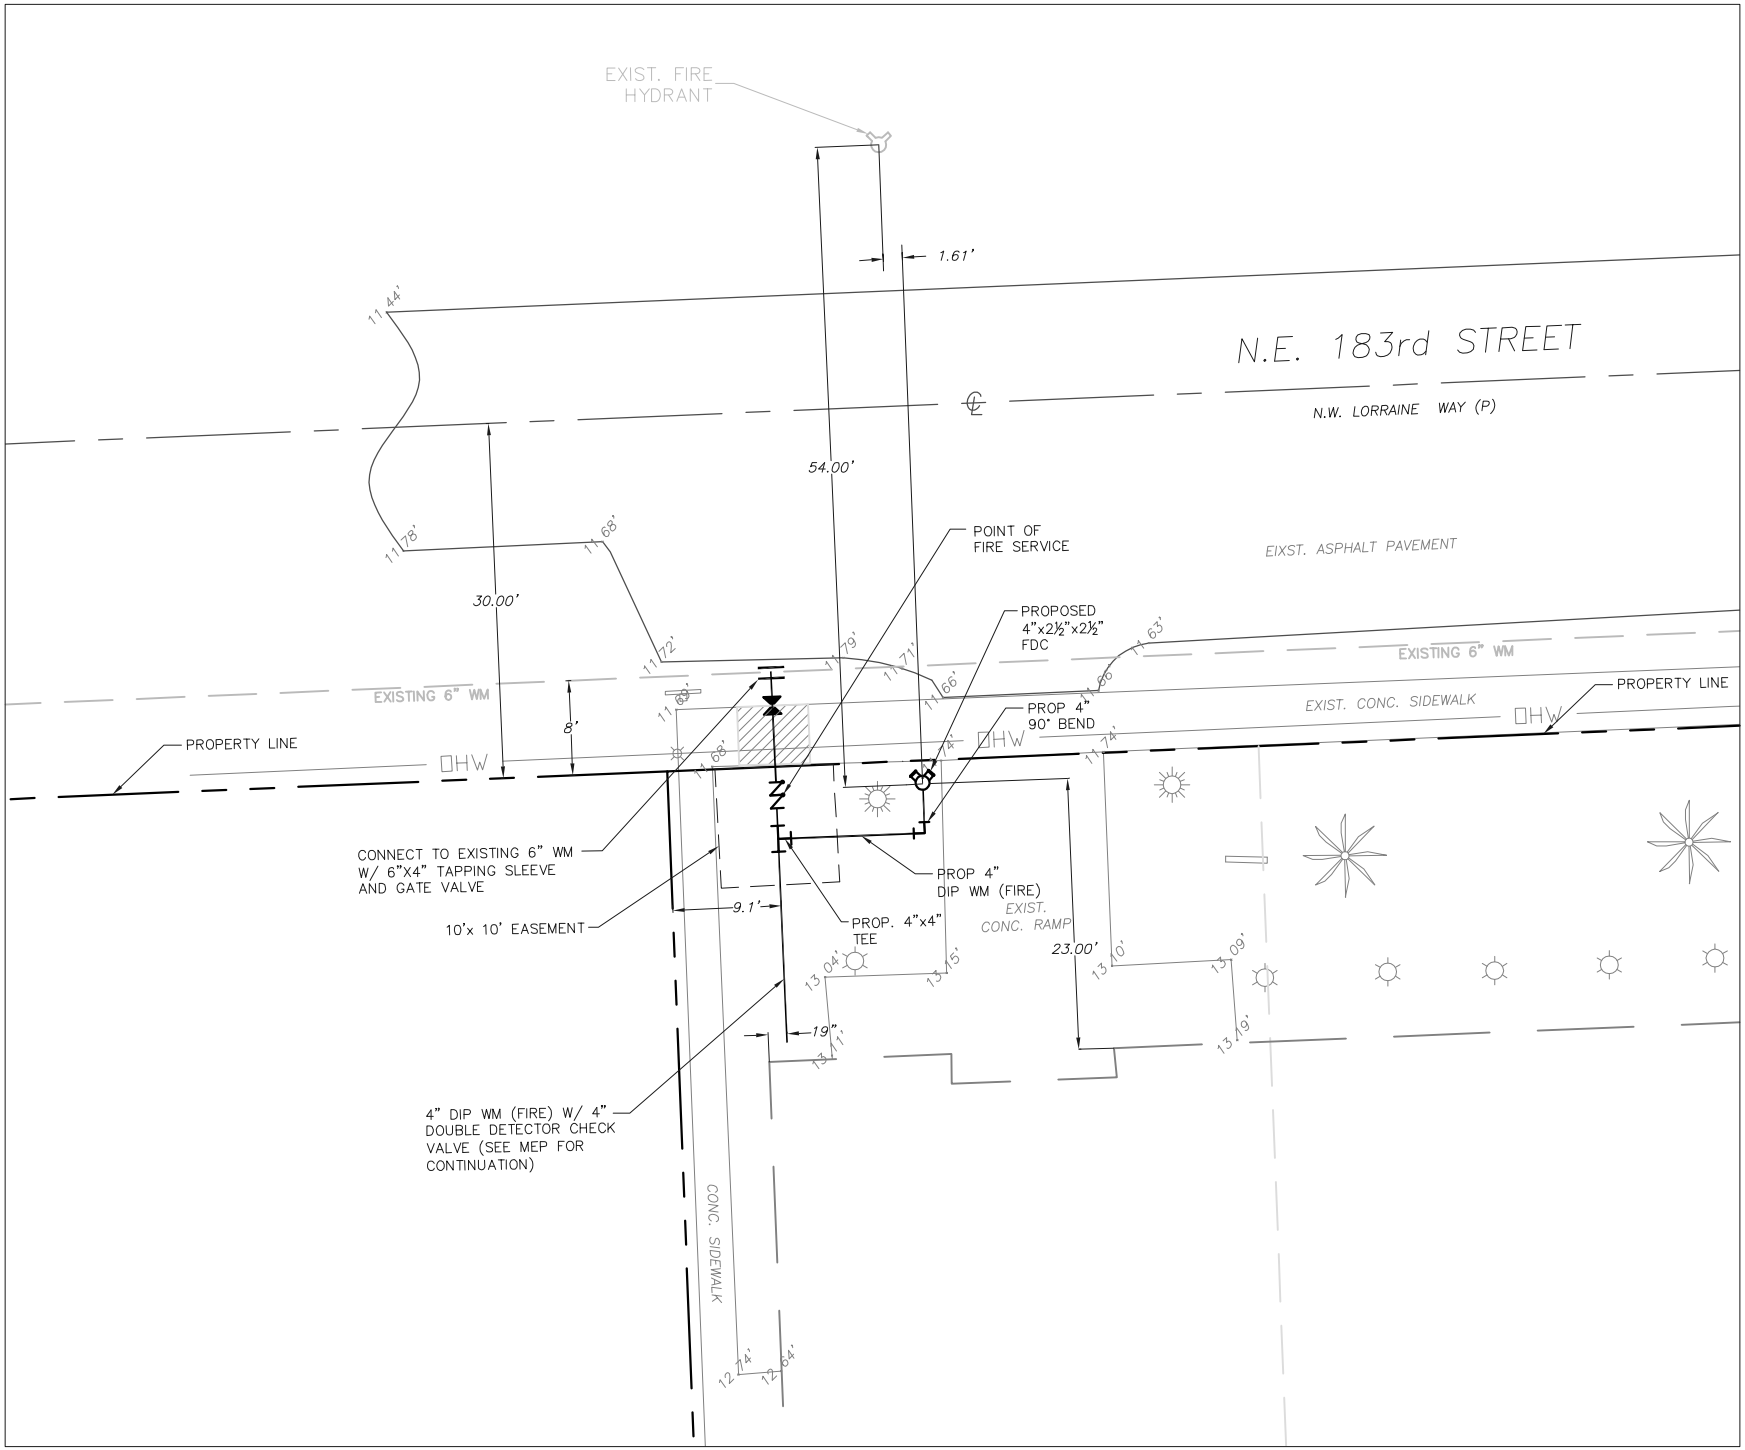
EXIST. FIRE HYDRANT
1.61'
N.E. 183rd STREET
N.W. LORRAINE WAY (P)
54.00'
30.00'
8'
POINT OF FIRE SERVICE
EIXST. ASPHALT PAVEMENT
PROPOSED 4"x2½"x2½" FDC
EXISTING 6" WM
EXISTING 6" WM
EXIST. CONC. SIDEWALK
PROPERTY LINE
PROPERTY LINE
PROP 4" 90° BEND
CONNECT TO EXISTING 6" WM W/ 6"x4" TAPPING SLEEVE AND GATE VALVE
10'x 10' EASEMENT
9.1'
PROP 4" DIP WM (FIRE)
PROP. 4"x4" TEE
EXIST. CONC. RAMP
23.00'
19"
4" DIP WM (FIRE) W/ 4" DOUBLE DETECTOR CHECK VALVE (SEE MEP FOR CONTINUATION)
CONC. SIDEWALK