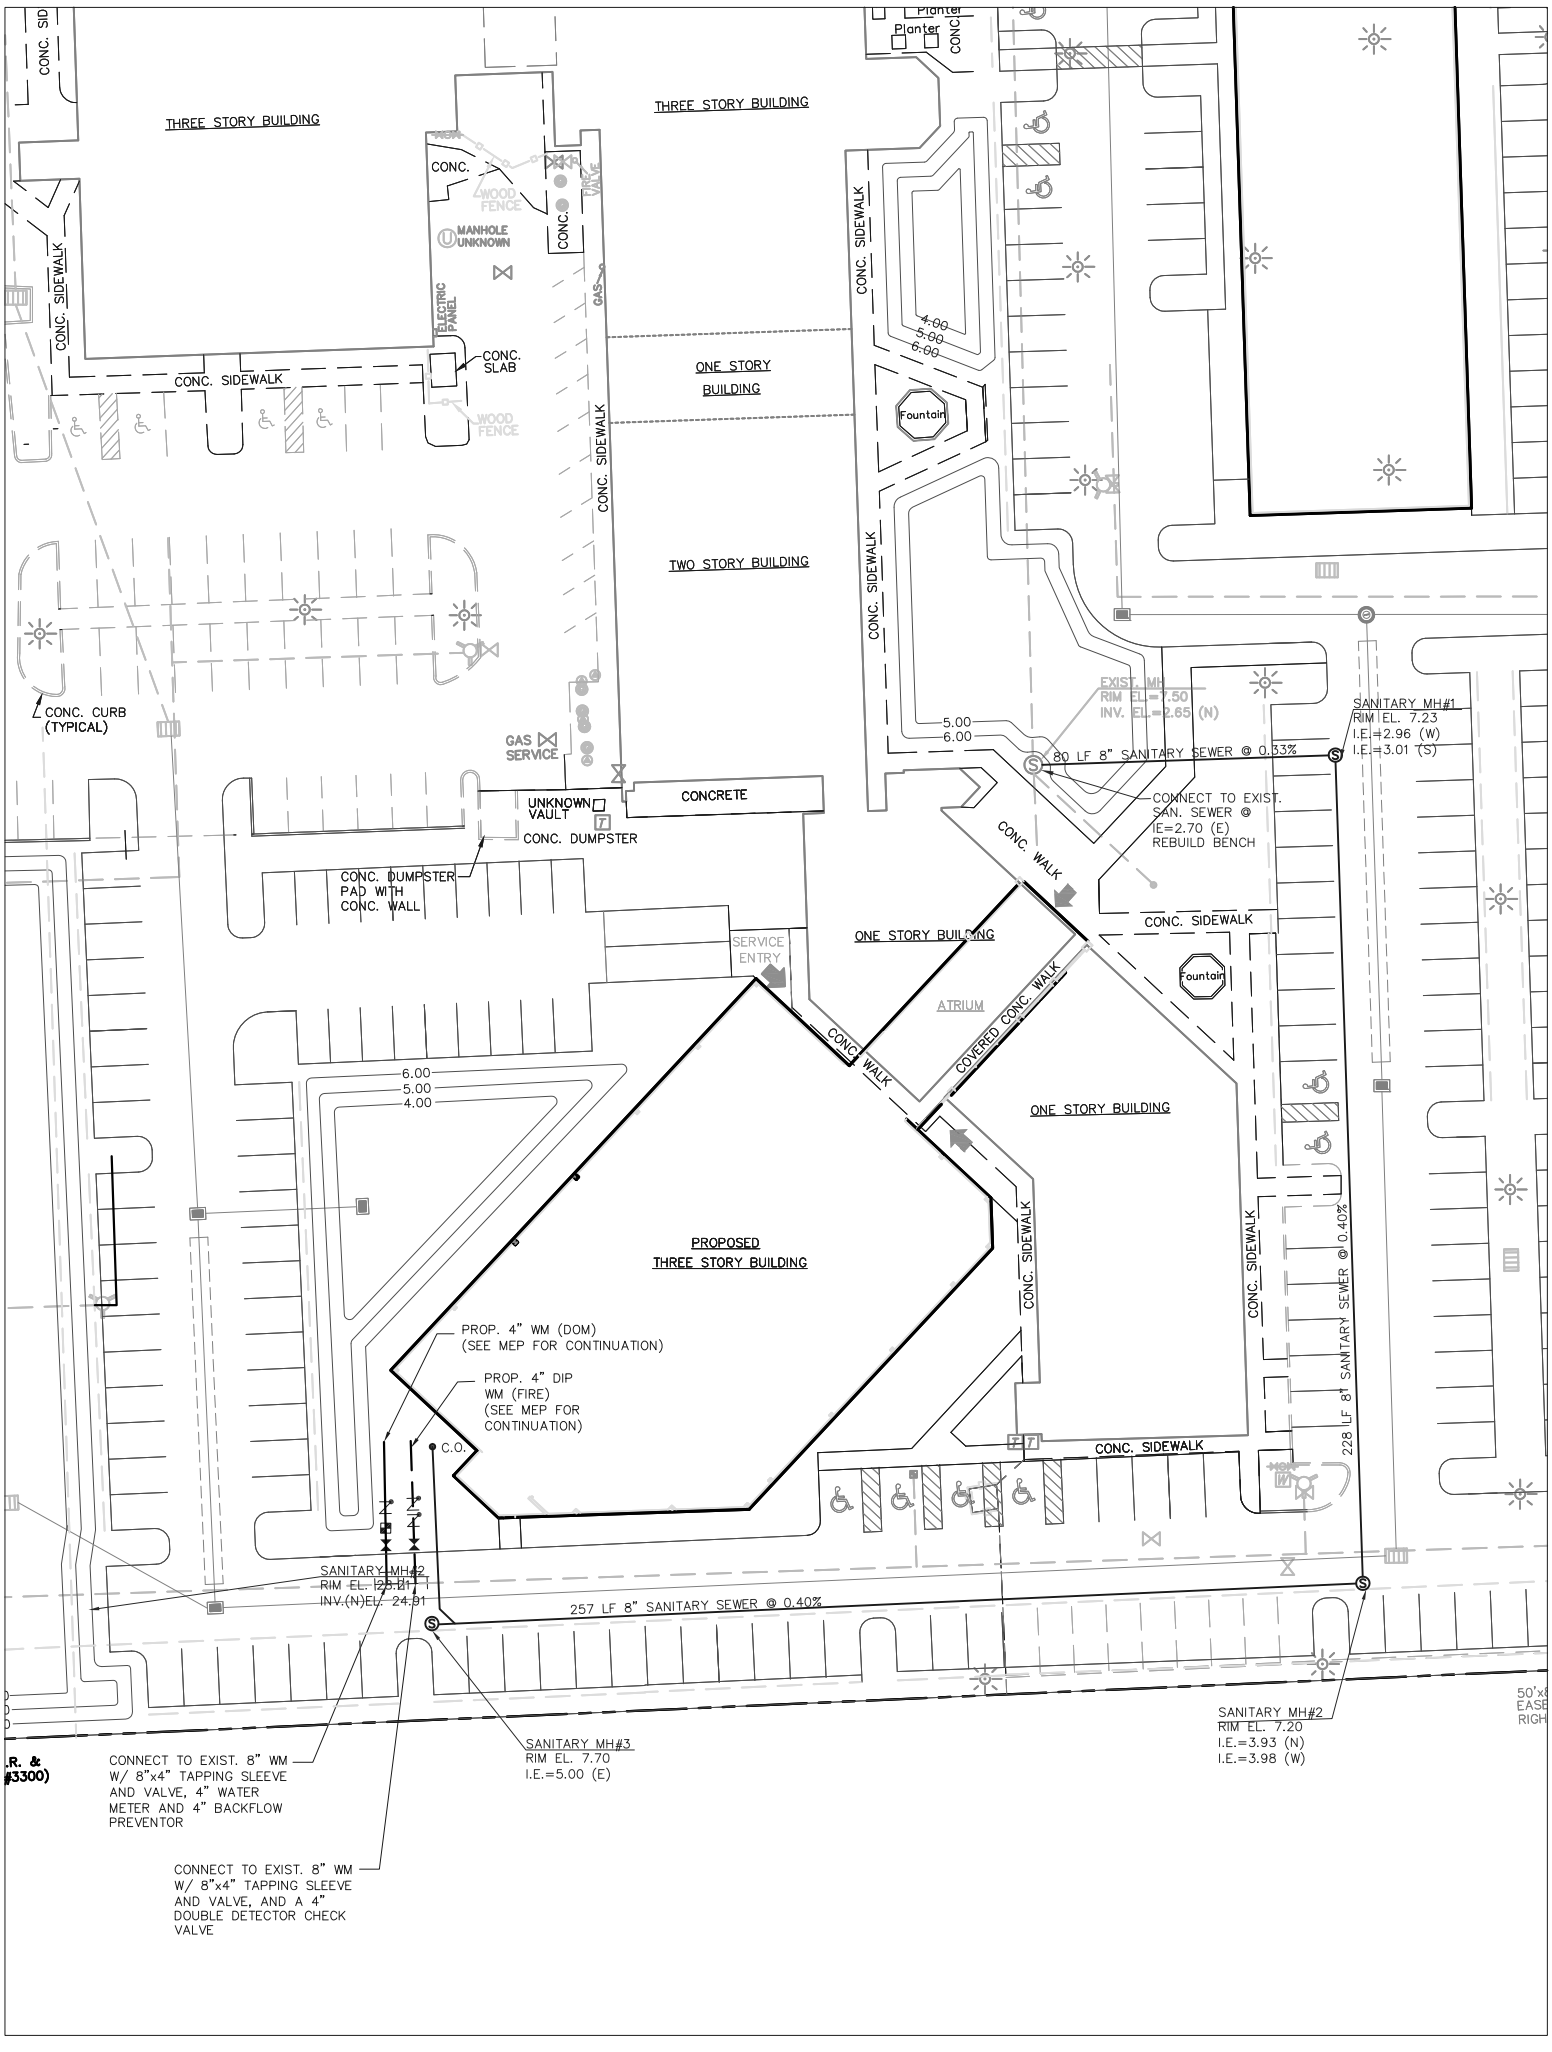
THREE STORY BUILDING
THREE STORY BUILDING
CONC. SIDEWALK
CONC. SIDEWALK
CONC. SLAB
WOOD FENCE
MANHOLE UNKNOWN
ELECTRIC PANEL
GAS
ONE STORY BUILDING
CONC. SIDEWALK
TWO STORY BUILDING
CONC. CURB (TYPICAL)
GAS SERVICE
CONCRETE
UNKNOWN VAULT
CONC. DUMPSTER
CONC. DUMPSTER PAD WITH CONC. WALL
SERVICE ENTRY
ONE STORY BUILDING
ATRIUM
COVERED CONC. WALK
CONC. WALK
CONC. SIDEWALK
Fountain
Planter
Planter
CONC.
4.00
5.00
6.00
5.00
6.00
EXIST. MH
RIM EL.=7.50
INV. EL.=2.65 (N)
80 LF 8" SANITARY SEWER @ 0.33%
SANITARY MH#1
RIM EL. 7.23
I.E.=2.96 (W)
I.E.=3.01 (S)
CONNECT TO EXIST. SAN. SEWER @ IE=2.70 (E) REBUILD BENCH
CONC. WALK
CONC. SIDEWALK
Fountain
ONE STORY BUILDING
6.00
5.00
4.00
PROPOSED THREE STORY BUILDING
CONC. SIDEWALK
CONC. SIDEWALK
228 LF 8" SANITARY SEWER @ 0.40%
PROP. 4" WM (DOM) (SEE MEP FOR CONTINUATION)
PROP. 4" DIP WM (FIRE) (SEE MEP FOR CONTINUATION)
C.O.
CONC. SIDEWALK
SANITARY MH#2
RIM EL. 25.81
INV.(N)EL. 24.91
257 LF 8" SANITARY SEWER @ 0.40%
SANITARY MH#3
RIM EL. 7.70
I.E.=5.00 (E)
SANITARY MH#2
RIM EL. 7.20
I.E.=3.93 (N)
I.E.=3.98 (W)
CONNECT TO EXIST. 8" WM W/ 8"x4" TAPPING SLEEVE AND VALVE, 4" WATER METER AND 4" BACKFLOW PREVENTOR
CONNECT TO EXIST. 8" WM W/ 8"x4" TAPPING SLEEVE AND VALVE, AND A 4" DOUBLE DETECTOR CHECK VALVE