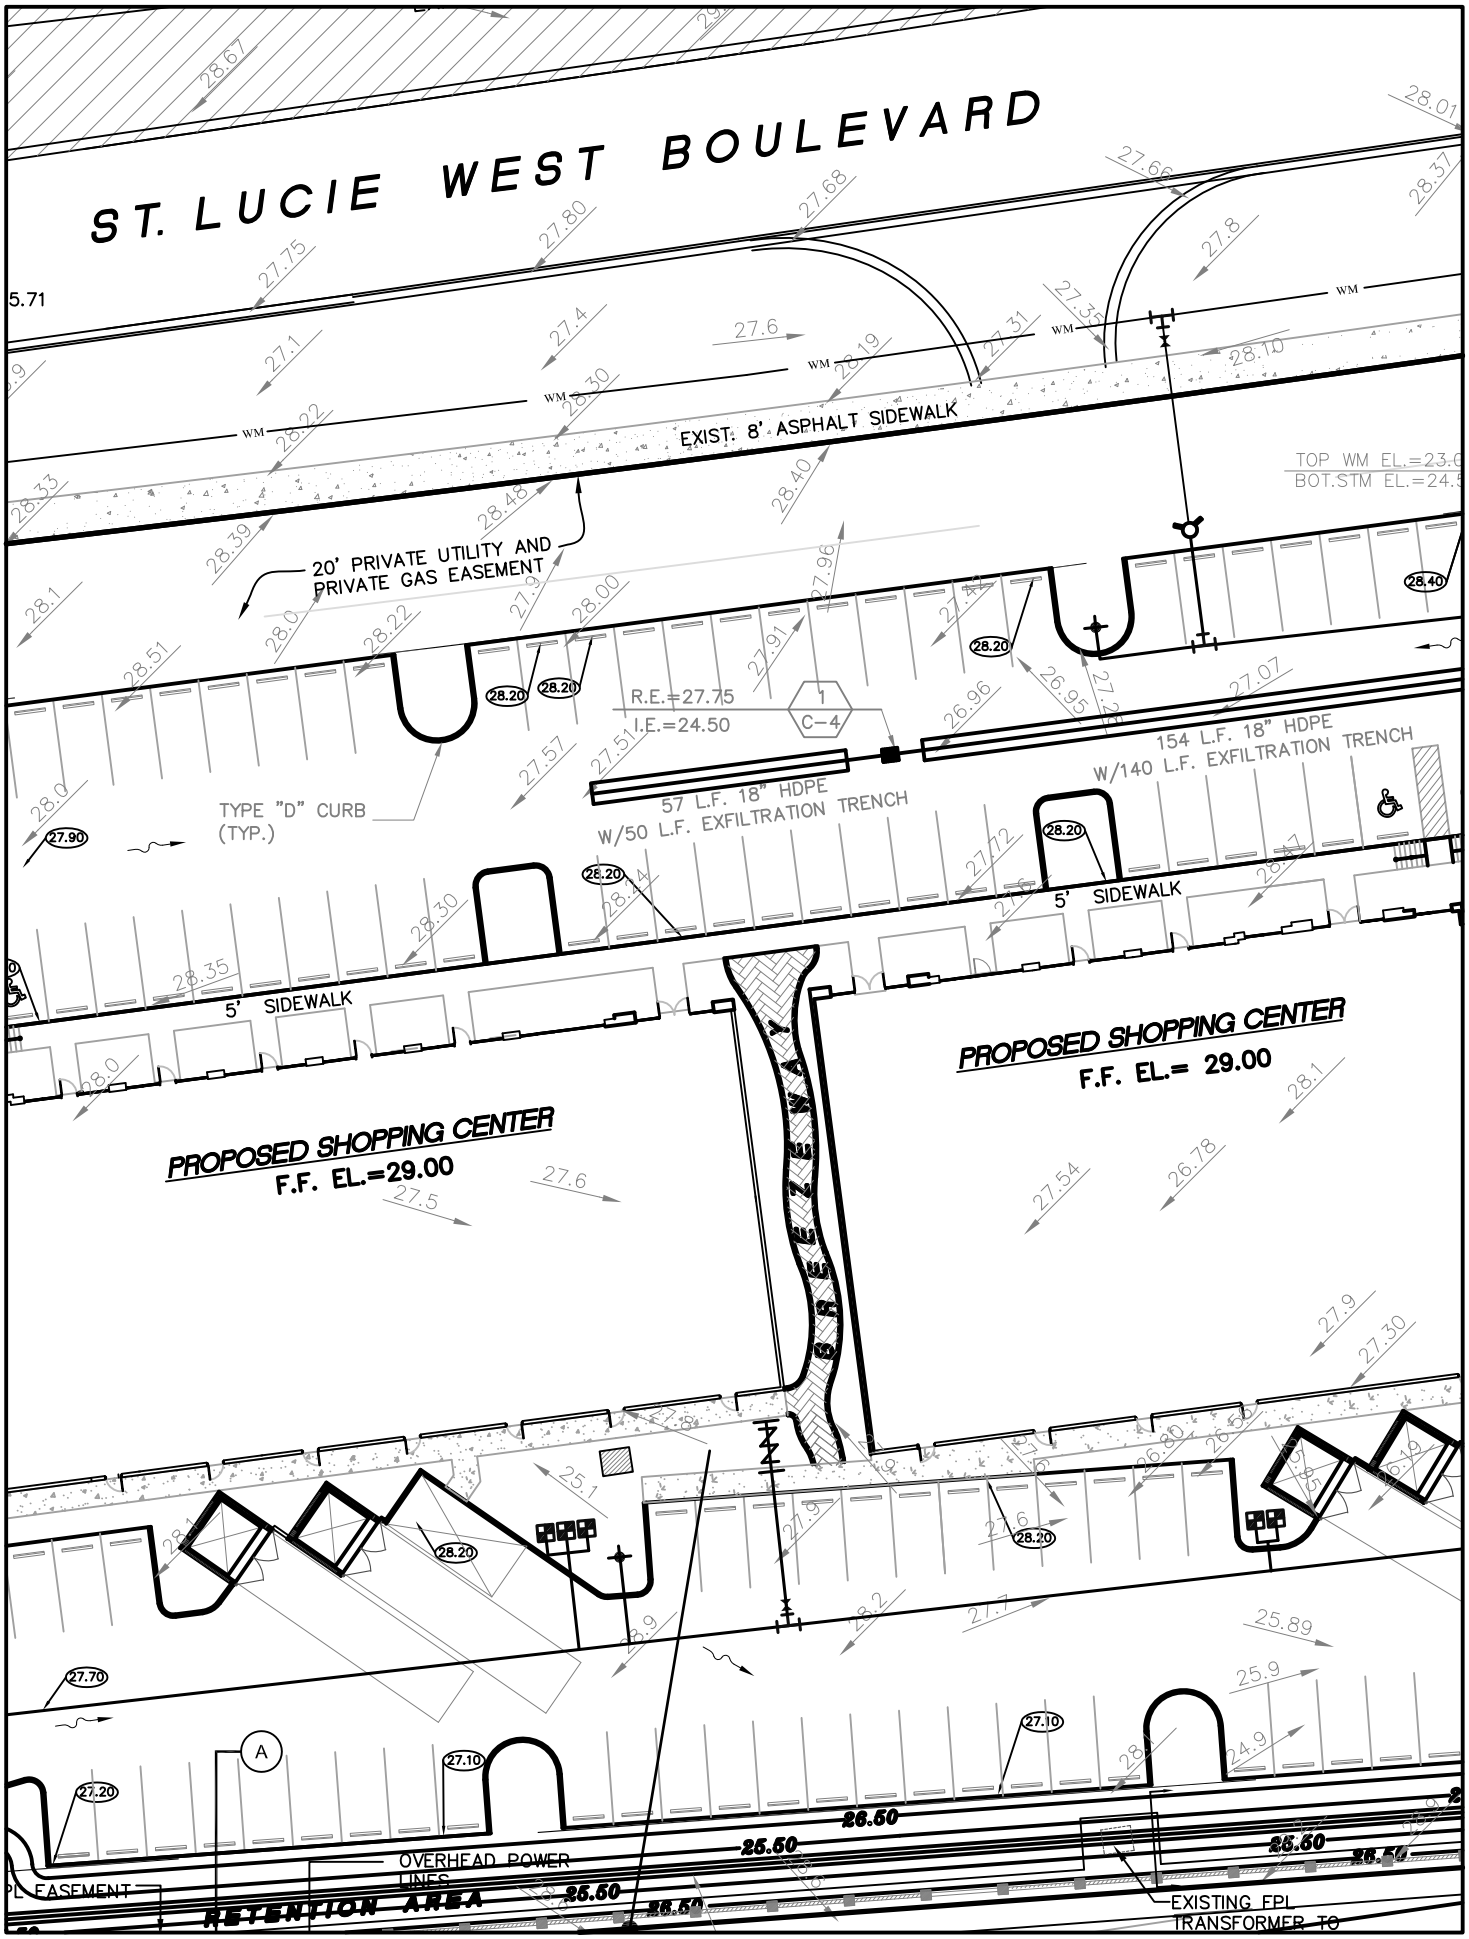
ST. LUCIE WEST BOULEVARD
EXIST. 8' ASPHALT SIDEWALK
20' PRIVATE UTILITY AND PRIVATE GAS EASEMENT
TOP WM EL.=23.6
BOT.STM EL.=24.5
R.E.=27.75
I.E.=24.50
1
C-4
57 L.F. 18" HDPE
W/50 L.F. EXFILTRATION TRENCH
154 L.F. 18" HDPE
W/140 L.F. EXFILTRATION TRENCH
TYPE "D" CURB
(TYP.)
5' SIDEWALK
5' SIDEWALK
PROPOSED SHOPPING CENTER
F.F. EL.=29.00
PROPOSED SHOPPING CENTER
F.F. EL.= 29.00
OVERHEAD POWER LINES
RETENTION AREA
EXISTING FPL TRANSFORMER TO
A