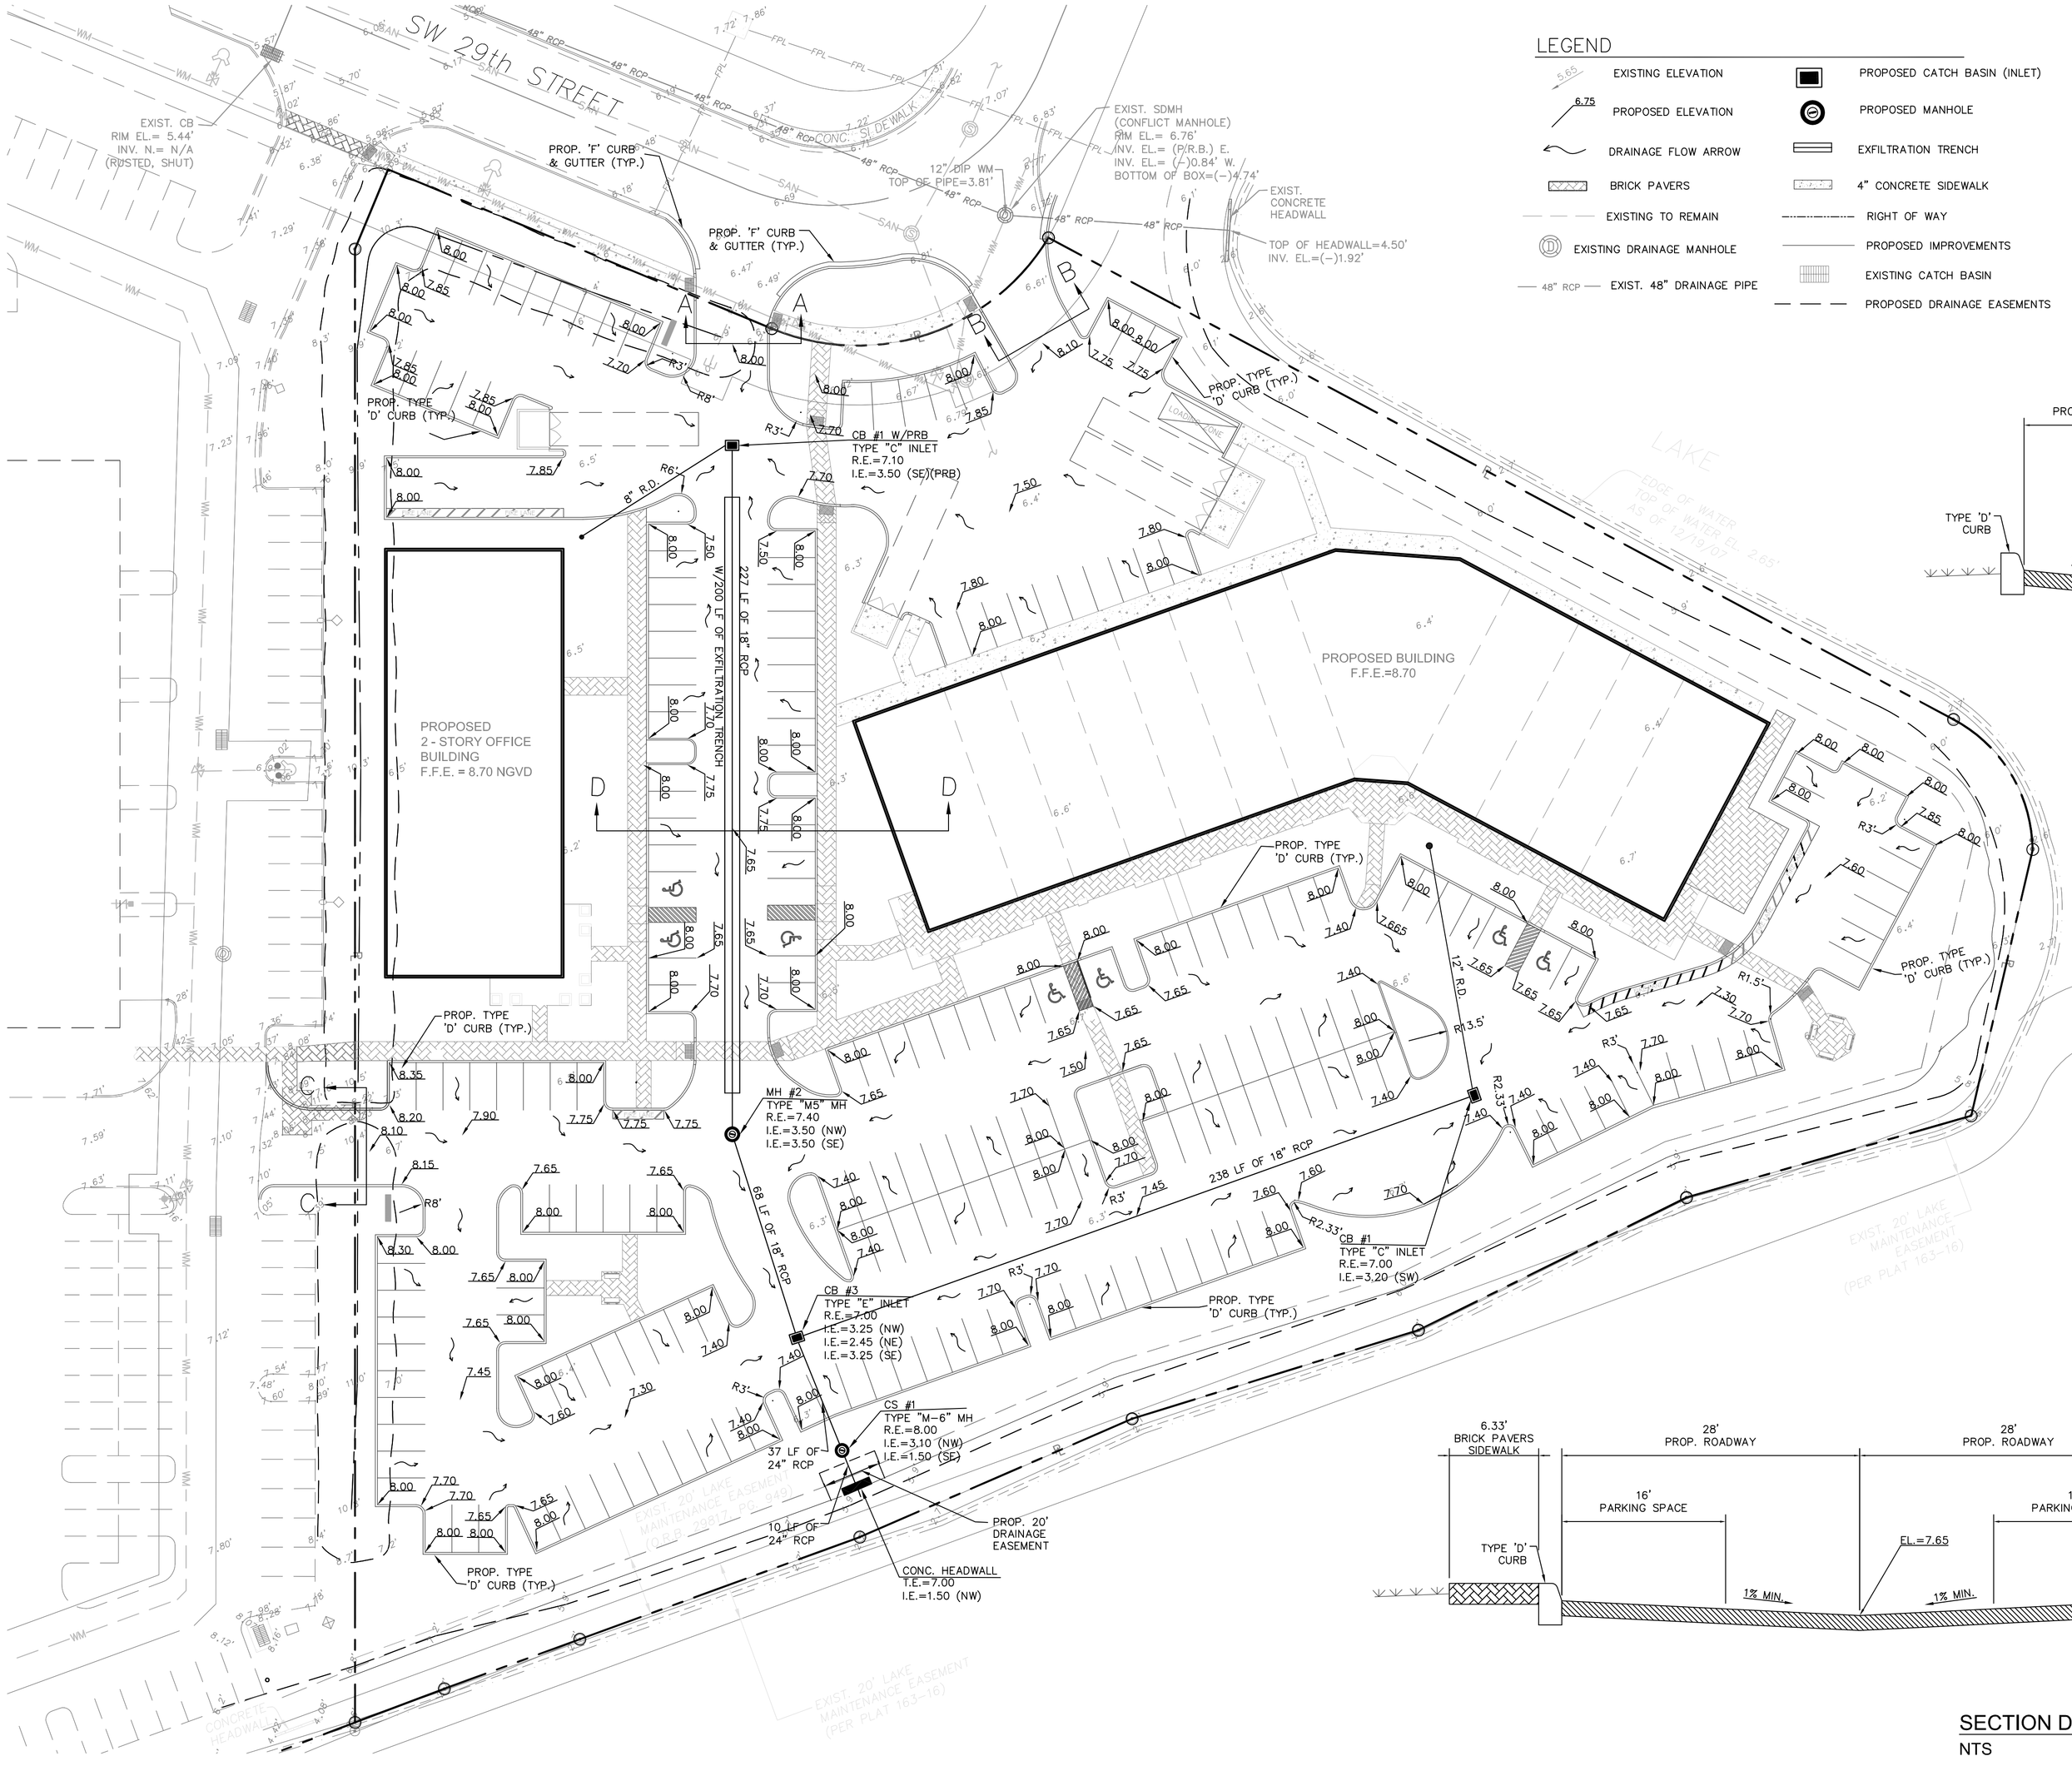

LEGEND

- EXISTING ELEVATION
- PROPOSED ELEVATION
- DRAINAGE FLOW ARROW
- BRICK PAVERS
- EXISTING TO REMAIN
- EXISTING DRAINAGE MANHOLE
- 48" RCP — EXIST. 48" DRAINAGE PIPE
- PROPOSED CATCH BASIN (INLET)
- PROPOSED MANHOLE
- EXFILTRATION TRENCH
- 4" CONCRETE SIDEWALK
- RIGHT OF WAY
- PROPOSED IMPROVEMENTS
- EXISTING CATCH BASIN
- PROPOSED DRAINAGE EASEMENTS

NOTE:

DUMPSTER PAD TO BE 6" ABOVE ADJACENT PAVEMENT

N

SCALE: 1"=30'

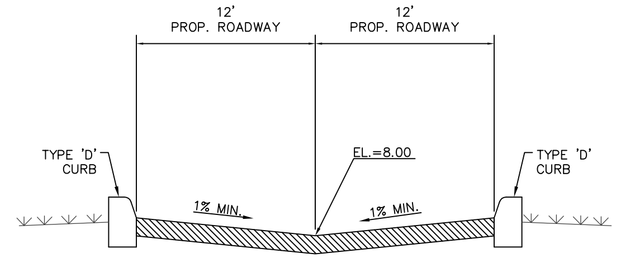

SECTION A-A
NTS

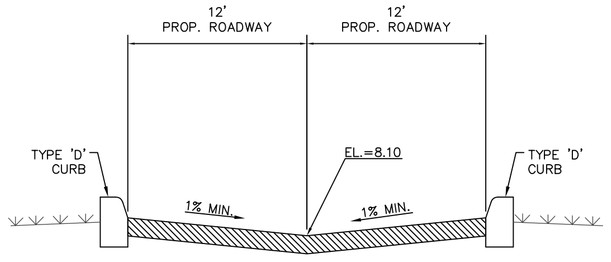

SECTION B-B
NTS

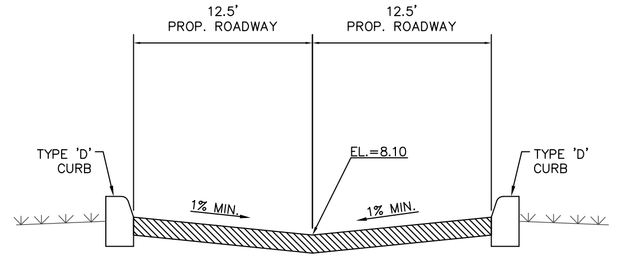

SECTION C-C
NTS

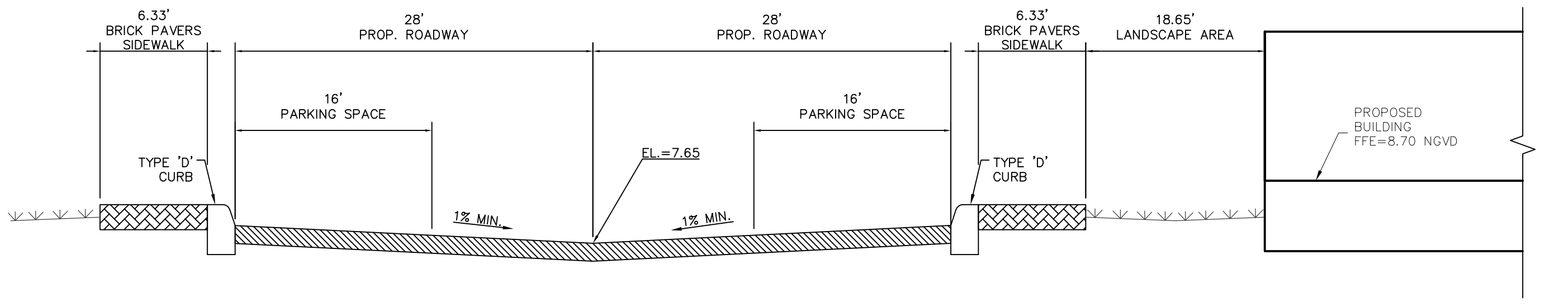

SECTION D-D
NTS

Call 48 hours before you dig in Florida
It's the Law!
1-800-432-4770
FP&L (305) 347-3900
Sunshine State One Call of Florida, Inc.

MR 01/16/08					
DESIGNED BY DATE					
MM 01/16/08					
DRAWN BY DATE					
RR 01/16/08					
CHECKED BY DATE					
RR 01/16/08					
APPROVED BY DATE	No.	DATE	BY	APP.	REVISIONS

LAKESIDE SHOPPES OF MIRAMAR

MIRAMAR , FLORIDA

RE ROSS ENGINEERING, INC.
10400 GRIFFIN ROAD, SUITE 206
COOPER CITY, FLORIDA 33328
(954)680-2730 (954)680-2732 FAX
CERTIFICATE OF AUTHORIZATION No. 9808

ROBERT J. ROSS, P.E.
FLORIDA P.E. No. 59485
DATE: 03/18/2008

PAVING, GRADING, AND DRAINAGE

SCALE: 1"=30' | SHEET No. C-1 OF 6