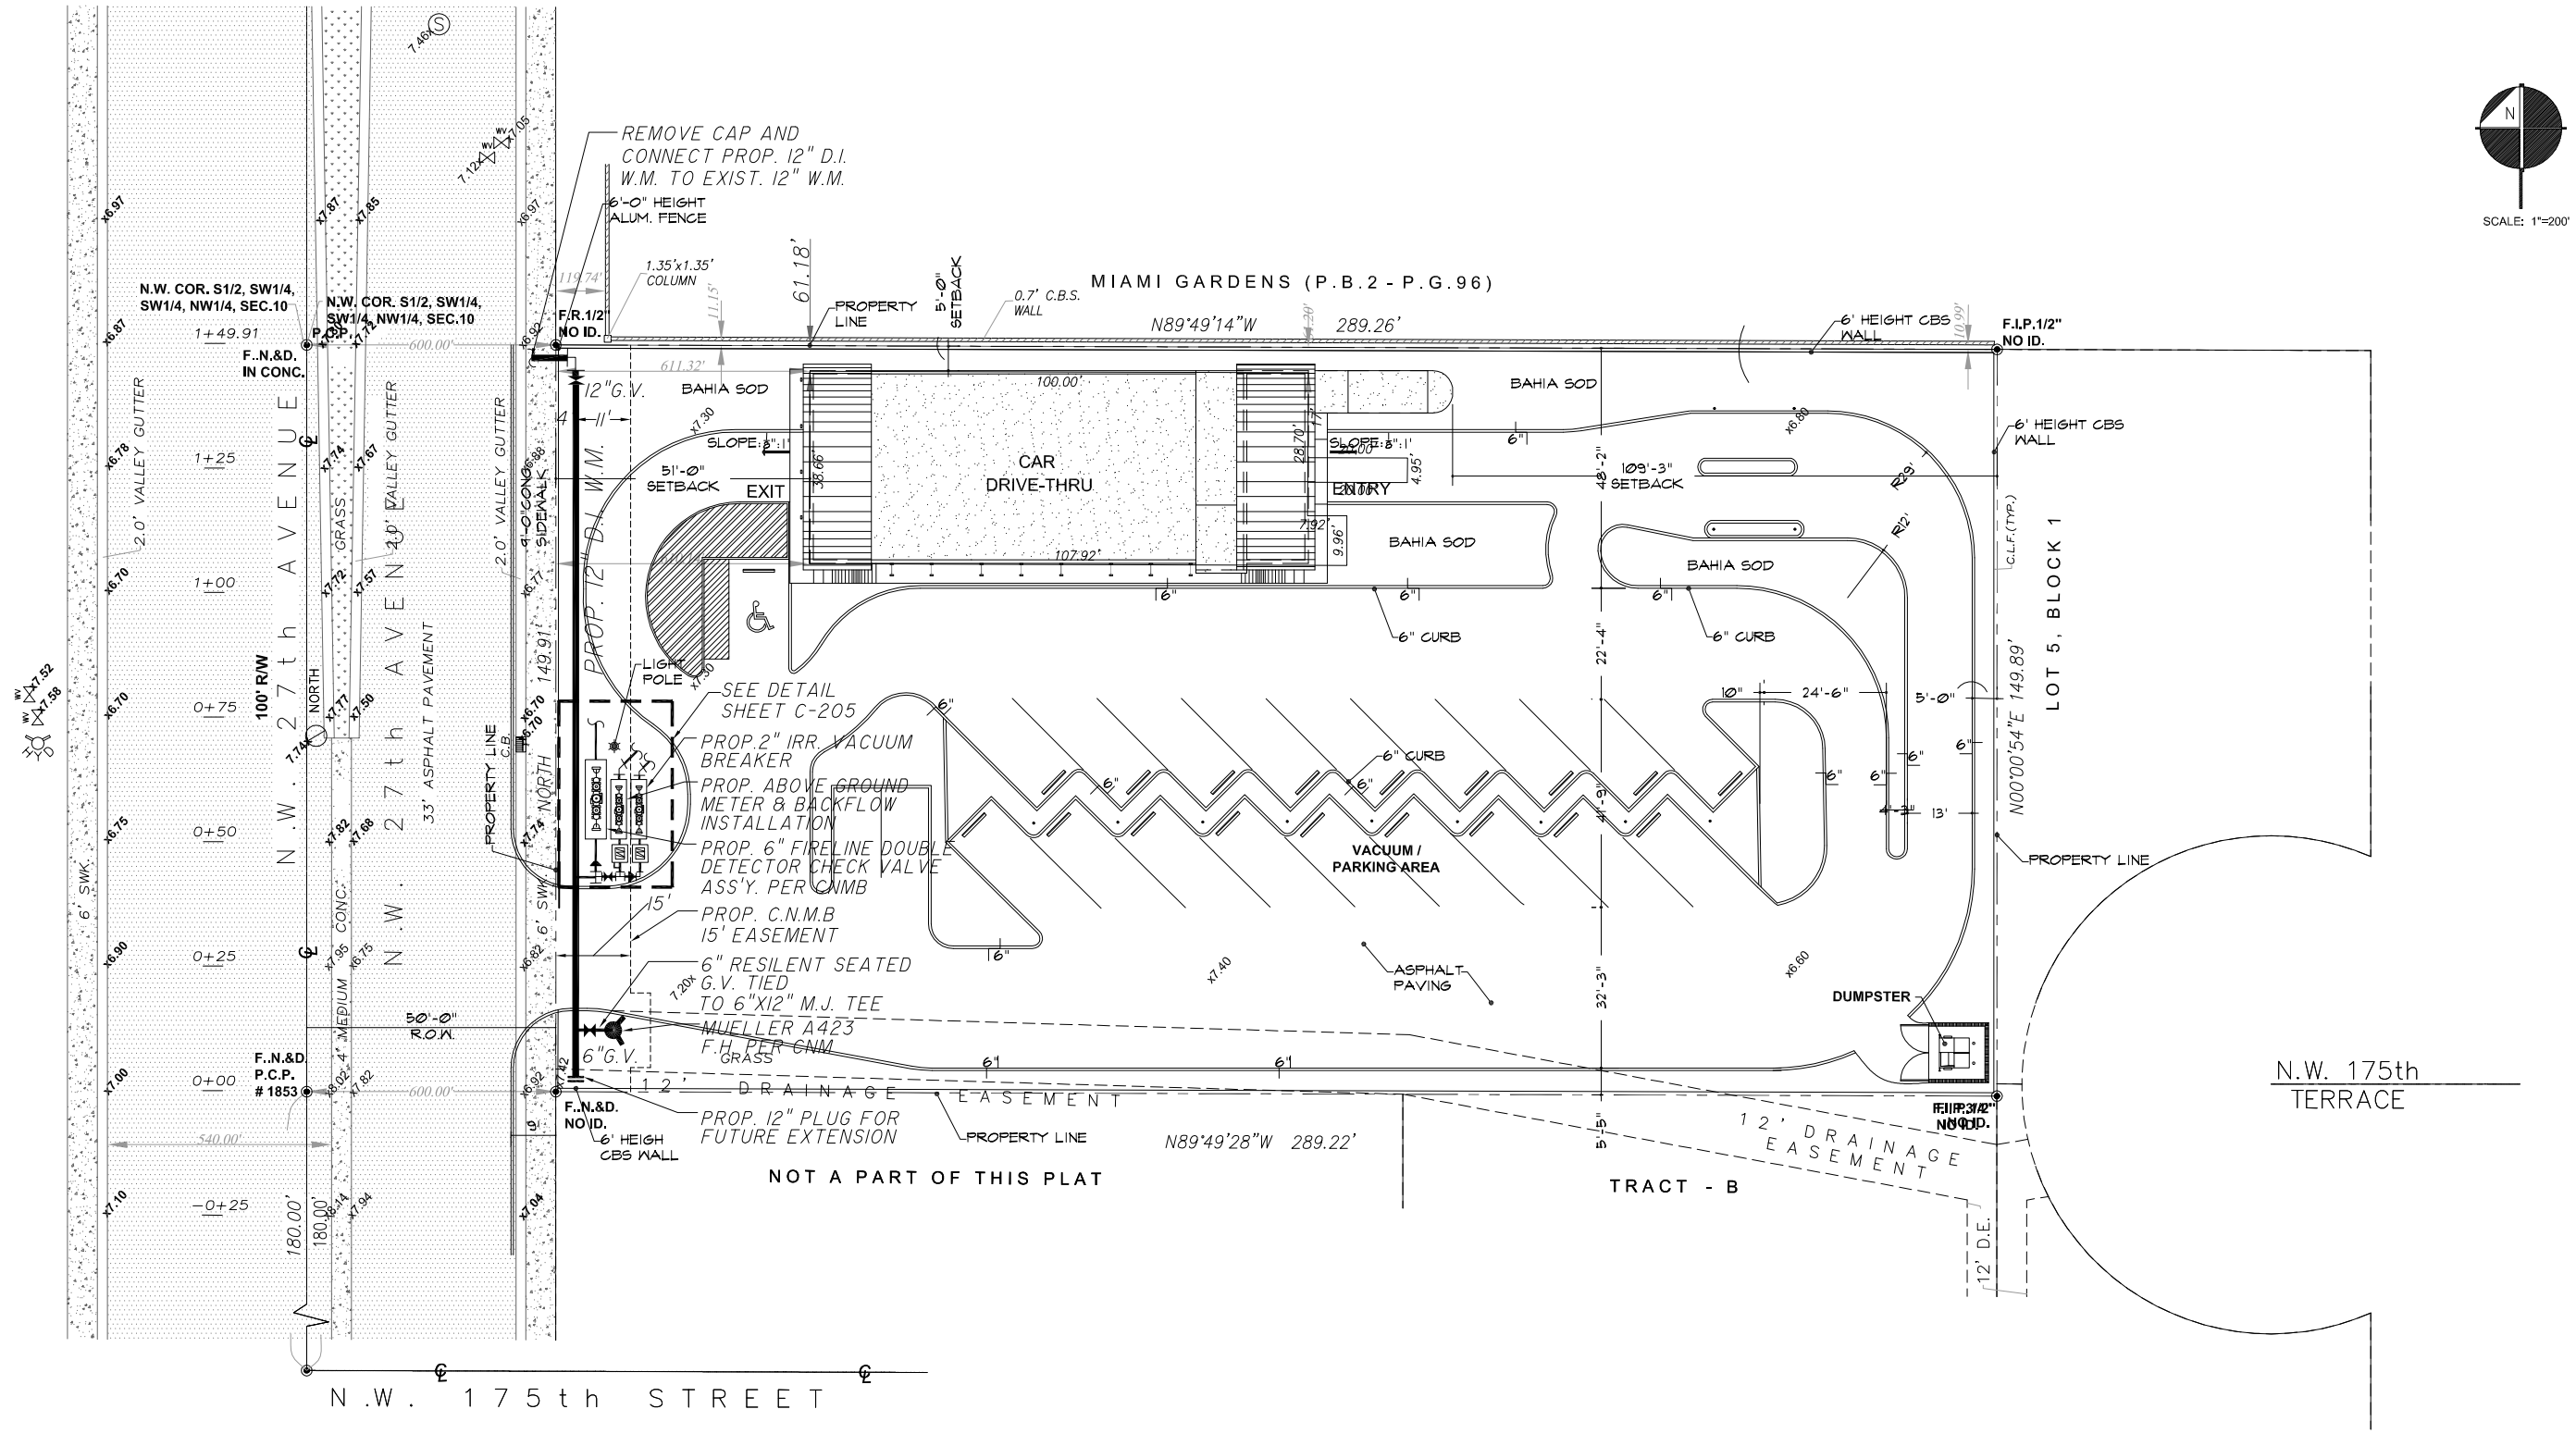

DESIGNED BY	DATE					
DRAWN BY	DATE					
CHECKED BY	DATE					
APPROVED BY	DATE	No.	DATE	BY	APP.	REVISIONS

LULU'S EXPRESS CAR WASHDESIGN

17551 NORTHWEST 27th AVENUE
MIAMI GARDENS, FLORDIA

10400 GRIFFIN ROAD, SUITE 206
COOPER CITY, FLORIDA 33328
(954)680-2730 (954)680-2732 FAX
CERTIFICATE OF AUTHORIZATION No. 9808

ROBERT J. ROSS, P.E.
FLORIDA P.E. No. 59485
DATE: 01/08/2008

WATER AND SEWER PLAN

SCALE: 1:200 | SHEET No. C-200