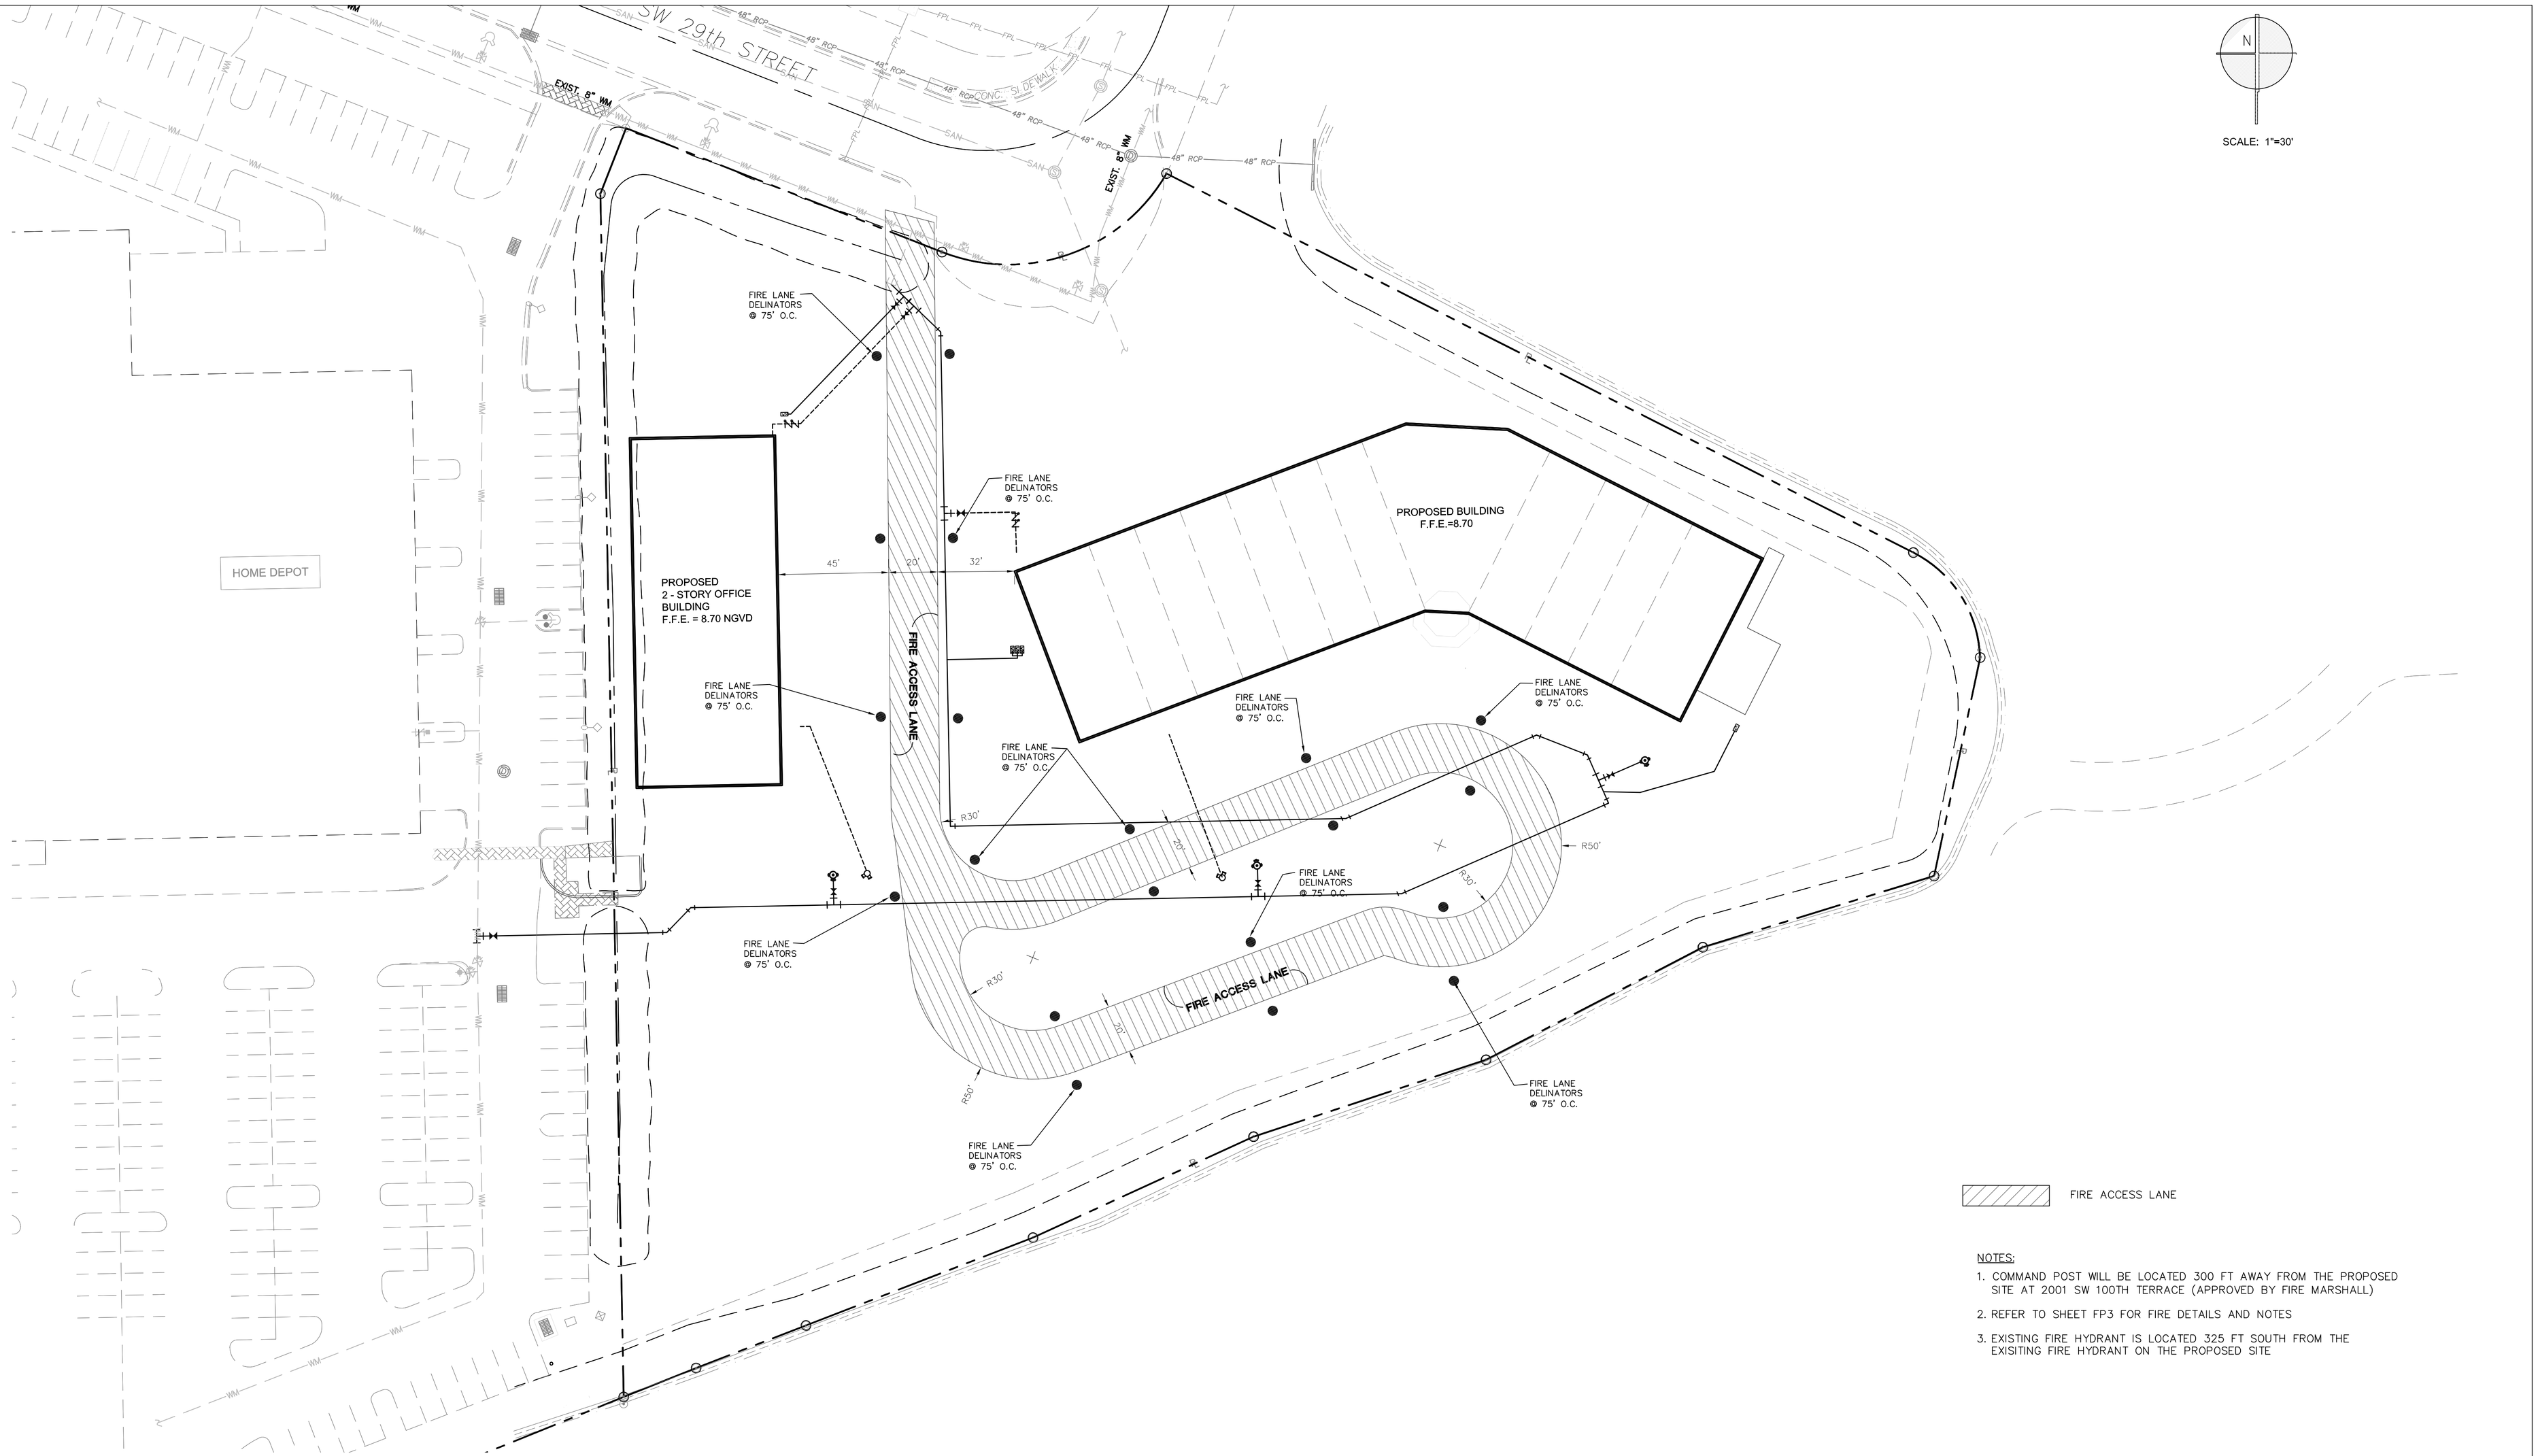

NOTES:

1. COMMAND POST WILL BE LOCATED 300 FT AWAY FROM THE PROPOSED SITE AT 2001 SW 100TH TERRACE (APPROVED BY FIRE MARSHALL)
2. REFER TO SHEET FP3 FOR FIRE DETAILS AND NOTES
3. EXISTING FIRE HYDRANT IS LOCATED 325 FT SOUTH FROM THE EXISITING FIRE HYDRANT ON THE PROPOSED SITE

MR	01/16/08					
DESIGNED BY	DATE					
MM	01/16/08					
DRAWN BY	DATE					
RR	01/16/08					
CHECKED BY	DATE					
RR	01/16/08					
APPROVED BY	DATE	No.	DATE	BY	APP.	REVISIONS

LAKESIDE SHOPPES OF MIRAMAR

MIRAMAR , FLORIDA

ROSS ENGINEERING, INC.
10400 GRIFFIN ROAD, SUITE 206
COOPER CITY, FLORIDA 33328
(954)680-2730 (954)680-2732 FAX
CERTIFICATE OF AUTHORIZATION No. 9808

ROBERT J. ROSS, P.E.
FLORIDA P.E. No. 59485
DATE: 03/18/2008

FIRE PROTECTION DURING CONSTRUCTION

SCALE: 1"=30' | SHEET No. C-4 OF 6